
Legend


- Interconnected battery operated smoke detector and sounder
- EL — Emergency light self contained battery back up (3 hrs duration)
- Illuminated fire exit sign — Exit sign/luminaire self contained battery back up (3 hrs duration)
- HD — Heat detector
- VP — Vision panel in georgian wired glass
- HDHR FRSC — Half hour 30 min effective resisting door with self closing device and concealed intumescent strip and smoke seal

Note: all emergency lighting to be to BS 5266 Pt 1. 1988

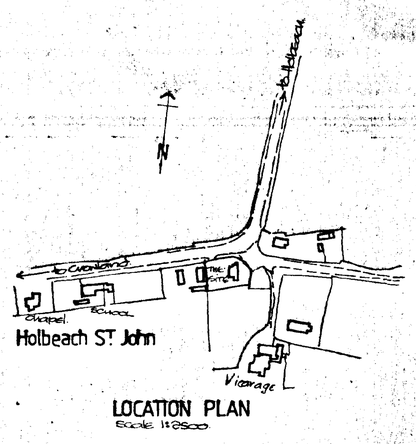


Holbeach St John

LOCATION PLAN
Scale 1:2500

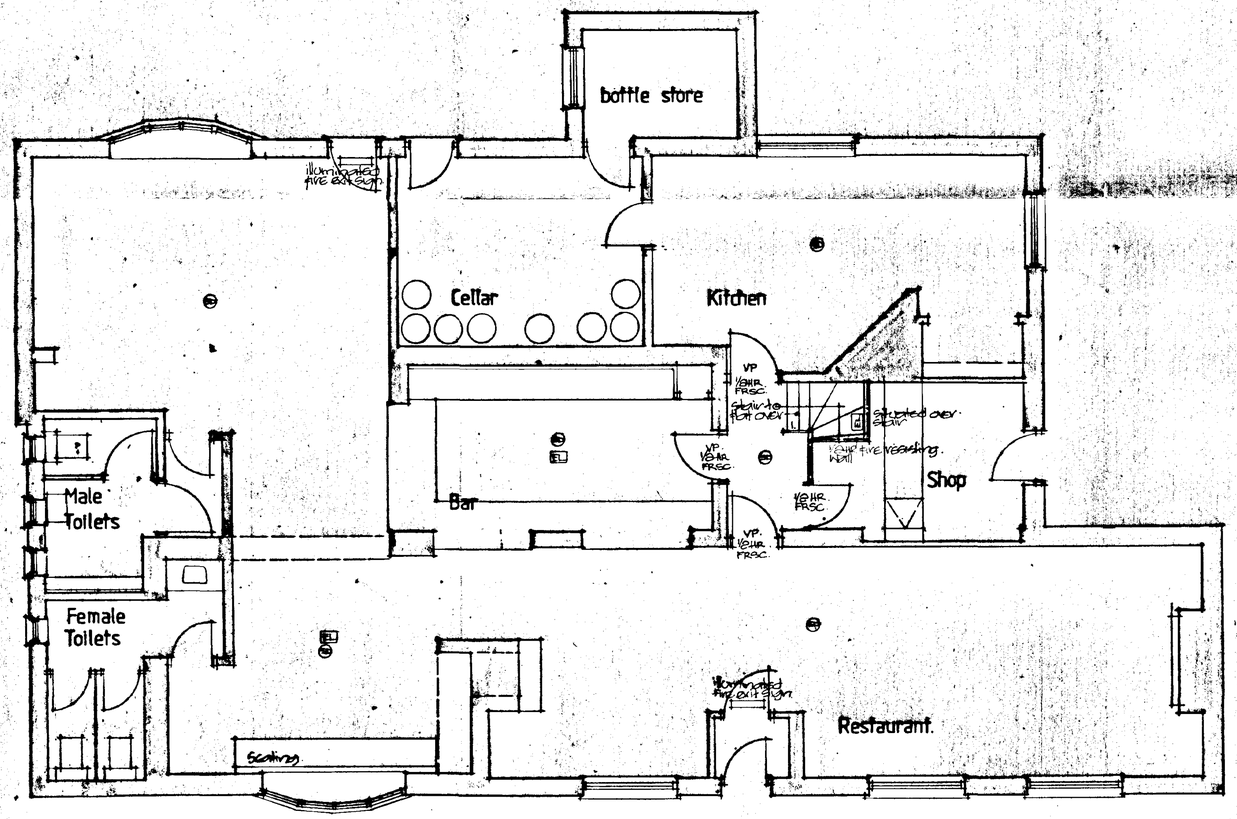

GROUND FLOOR PLAN

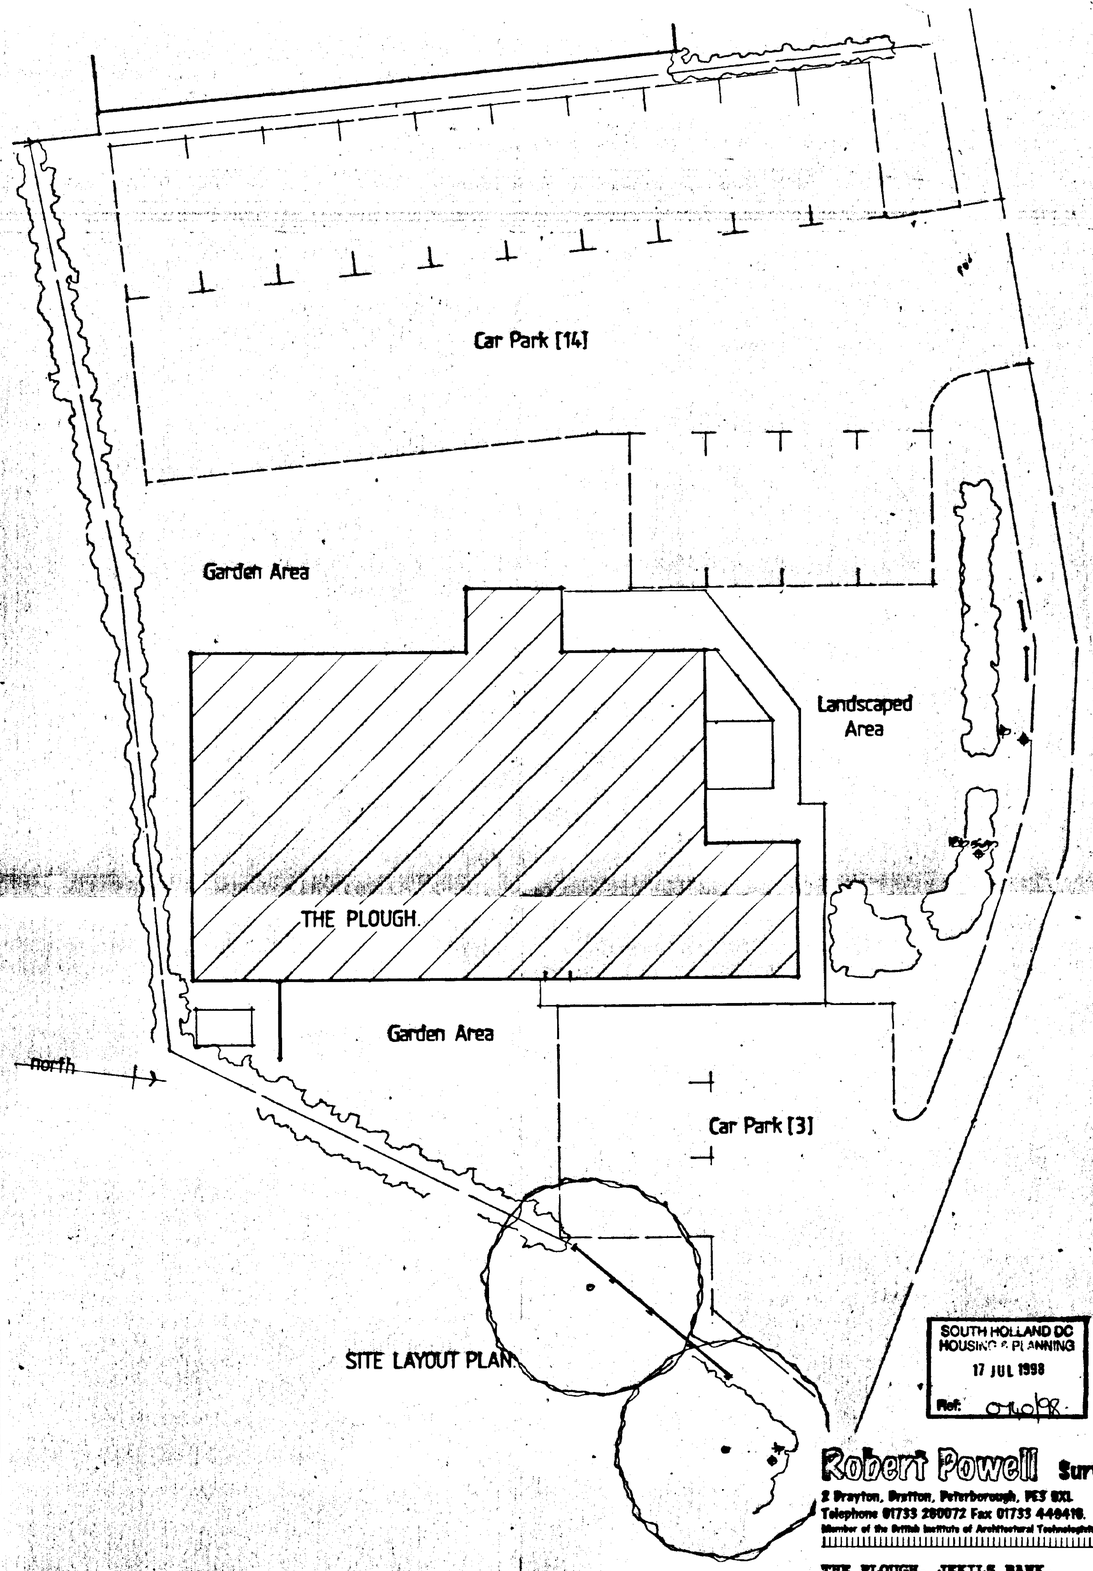

SITE LAYOUT PLAN

SOUTH HOLLAND DC
HOUSING & PLANNING
17 JUL 1998
Ref: 01/0198

DETERMINED PLAN

Robert Powell Surveyor
2 Drayton, Bretton, Peterborough, PE3 8XL
Telephone 01733 260072 Fax 01733 448418.
Member of the British Institute of Architectural Technologists.


THE PLOUGH. JEKILS BANK,
HOLBECH St JOHNS, LINCOLNSHIRE.

Licensing Drawing: Site, and Ground Floor Plans.


Date	Scale	Revision
June 98	1:50 1:100	

1 Do not scale, this is a second generation negative, please Ask.
2 This drawing is copyright


drawing No
98:1006/01

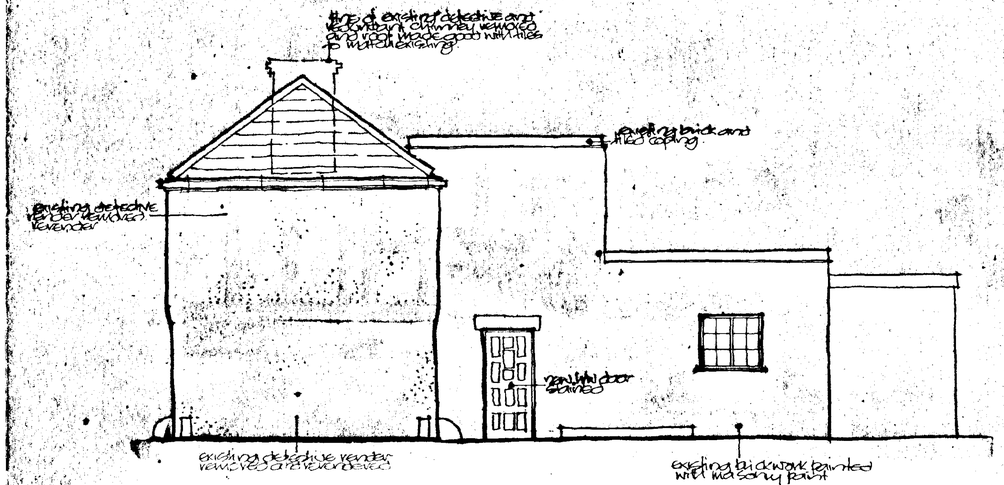

NORTH ELEVATION

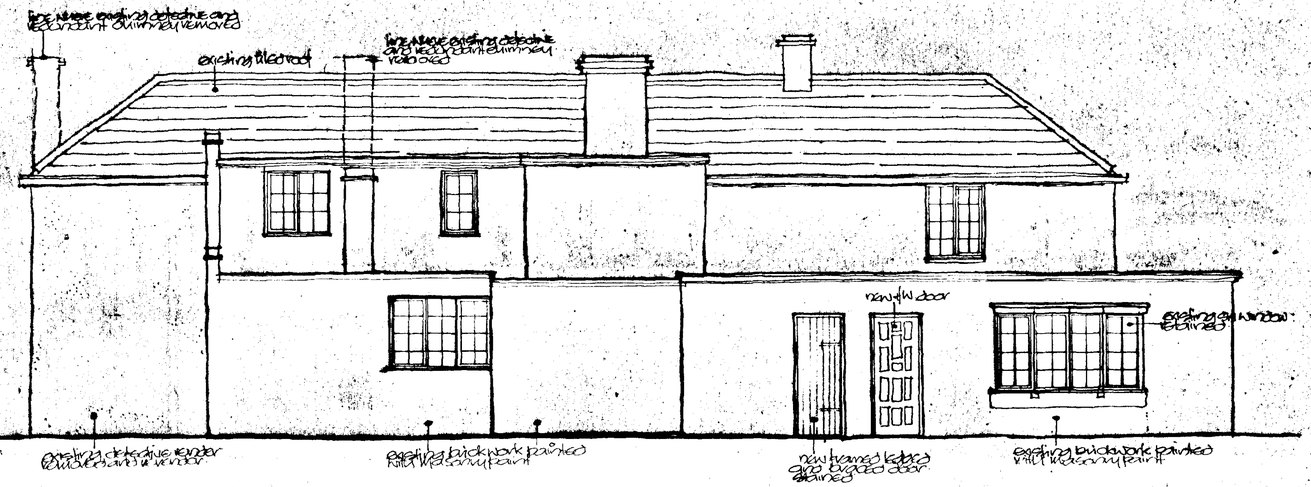

WEST ELEVATION.

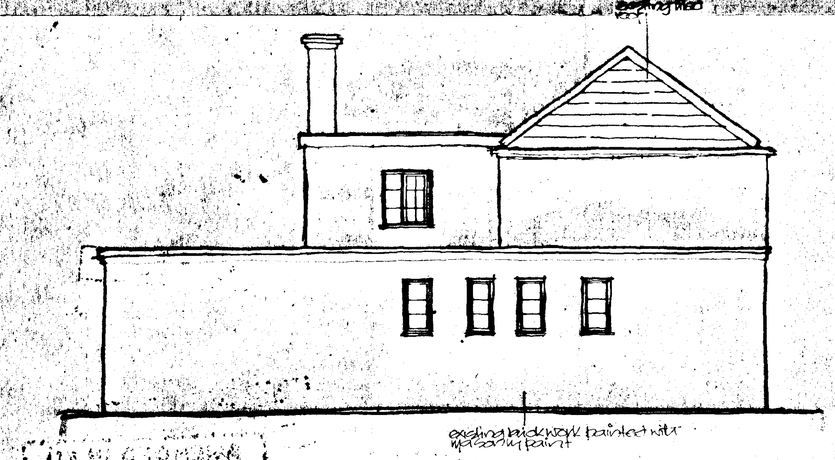

SOUTH ELEVATION



EAST ELEVATION.

SOUTH HOLLAND DC
HOUSING & PLANNING
-5 OCT 1998
Ref. 740/98

AMENDED PLAN
Re

DETERMINED
PLAN

A. Covered large sliding doors removed

Robert Powell Surveyor
2 Drayton, Bretton, Peterborough, PE3 8XL.
Telephone 01733 260072 Fax 01733 448418.
Member of the British Institute of Architectural Technologists.

THE PLOUGH. JEKILS BANK,
HOLBEACH St JOHNS, LINCOLNSHIRE.

Proposed Elevational Alterations.

Date	Scale	Revision
June 98	1:50	A

1 Do not scale, this is a second generation negative, please Ask.
2 This drawing is copyright

drawing No
98:1006/02