
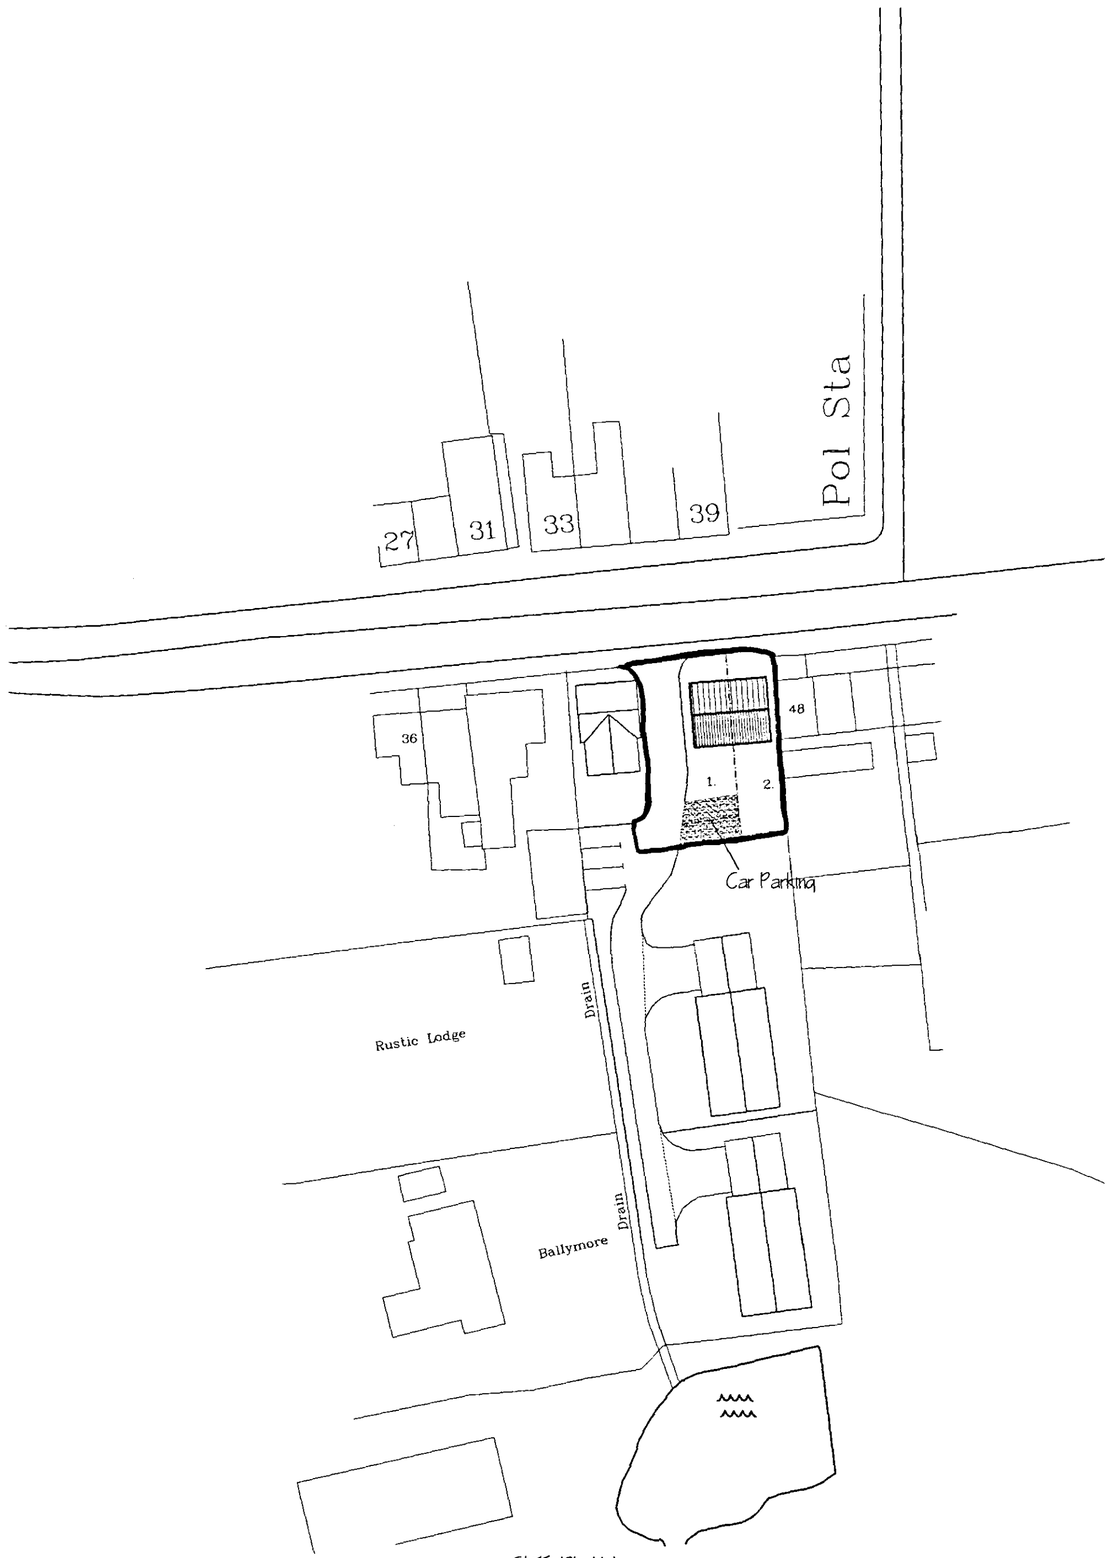


SITE PLAN.
1/500.

NORTH

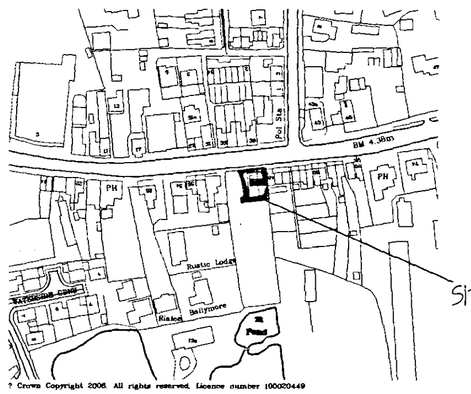

? Crown Copyright 2006. All rights reserved. License number 100020449

LOCATION PLAN.
1/2500.

DETERMINED PLAN

RECEIVED 07 JUL 2008 743/08

rev.	revision	date
B	VEHICLE PARKING	JLY '08
A	REMOVE PLOT 5	JUNE '08

G. R. MERCHANT LTD.
I.ENG AMICE FIWO

ARCHITECTURAL, STRUCTURAL AND LAND DRAINAGE CONSULTANTS

4 Wrights Mews
12A Park Road, Holbeach,
Spalding, Lincs. PE12 7EE
Tel: 01406 450600
Fax: 01406 425744
E-Mail: gr.merchant@btconnect.com

Project
RESIDENTIAL DEVELOPMENT.
OFF FLEET STREET.
HOLBEACH.
SPALDING. LINC'S.

Client
MR. & MRS. D. FORD.

Drawing
LOCATION & SITE LAYOUT PLANS.

Job Ref.	Drawing No.
1611-07.	03B.
Date	**Drawn**
MAY '08.	GRM.

Scales
AS INDICATED.

DO NOT SCALE FROM THIS DRAWING

This drawing is copyright and may not be utilized, traced, photographed or used for any other purpose other than that for which it is issued. The General Contractor is to check all dimensions on site and report any discrepancies to the Architect. All details shown on this drawing including foundations are based upon typical site conditions related to the area. No responsibility can be accepted for abnormal conditions which may be discovered during construction unless reported to the Architect so that design amendments may be considered. Site soil surveys are recommended in advance of foundations to establish specific site conditions before foundation work is undertaken. This drawing is limited in the amount of information contained and does not purport to contain a full specification of the works. It is solely for the purpose of obtaining Planning / Building Regulation approval. This drawing must not be used as a contract document here. The works will not be supervised or inspected on site by G.R. Merchant or any representative thereof. It is the client or their accountts express responsibility to confirm workmanship, substitution of materials, adherence to specification, variations to contract etc. All materials to be new unless otherwise stated and all components and materials etc. to be used fitted and installed into, or erect accordance with manufacturers instruction and relevant code of practice. Materials shall conform to appropriate British standard specification or BBA certificate or European code equivalent. The Developer / Client shall ensure that the selected contractor is conversant with and advise all sub-contract necessary to achieve compliance with Health and Safety legislation for Building seen and Work places. The Developer / Client is advised that should the works need to comply with the Construction Design and Management Regulations an independent Planning Supervisor will be required. The works shall combines of all that is shown on the drawing and details. Work that may not specifically be shown but may be reasonably inferred as necessary to carry out the whole shall be deemed to be included. It is the duty / and owners responsibility to be aware of the Party Wall etc. Act 1996 when building in close proximity to adjoining neighbors boundaries.