

SOUTH HOLLAND DC
HOUSING & PLANNING
20 JUL 1998
Ref: 0644/98

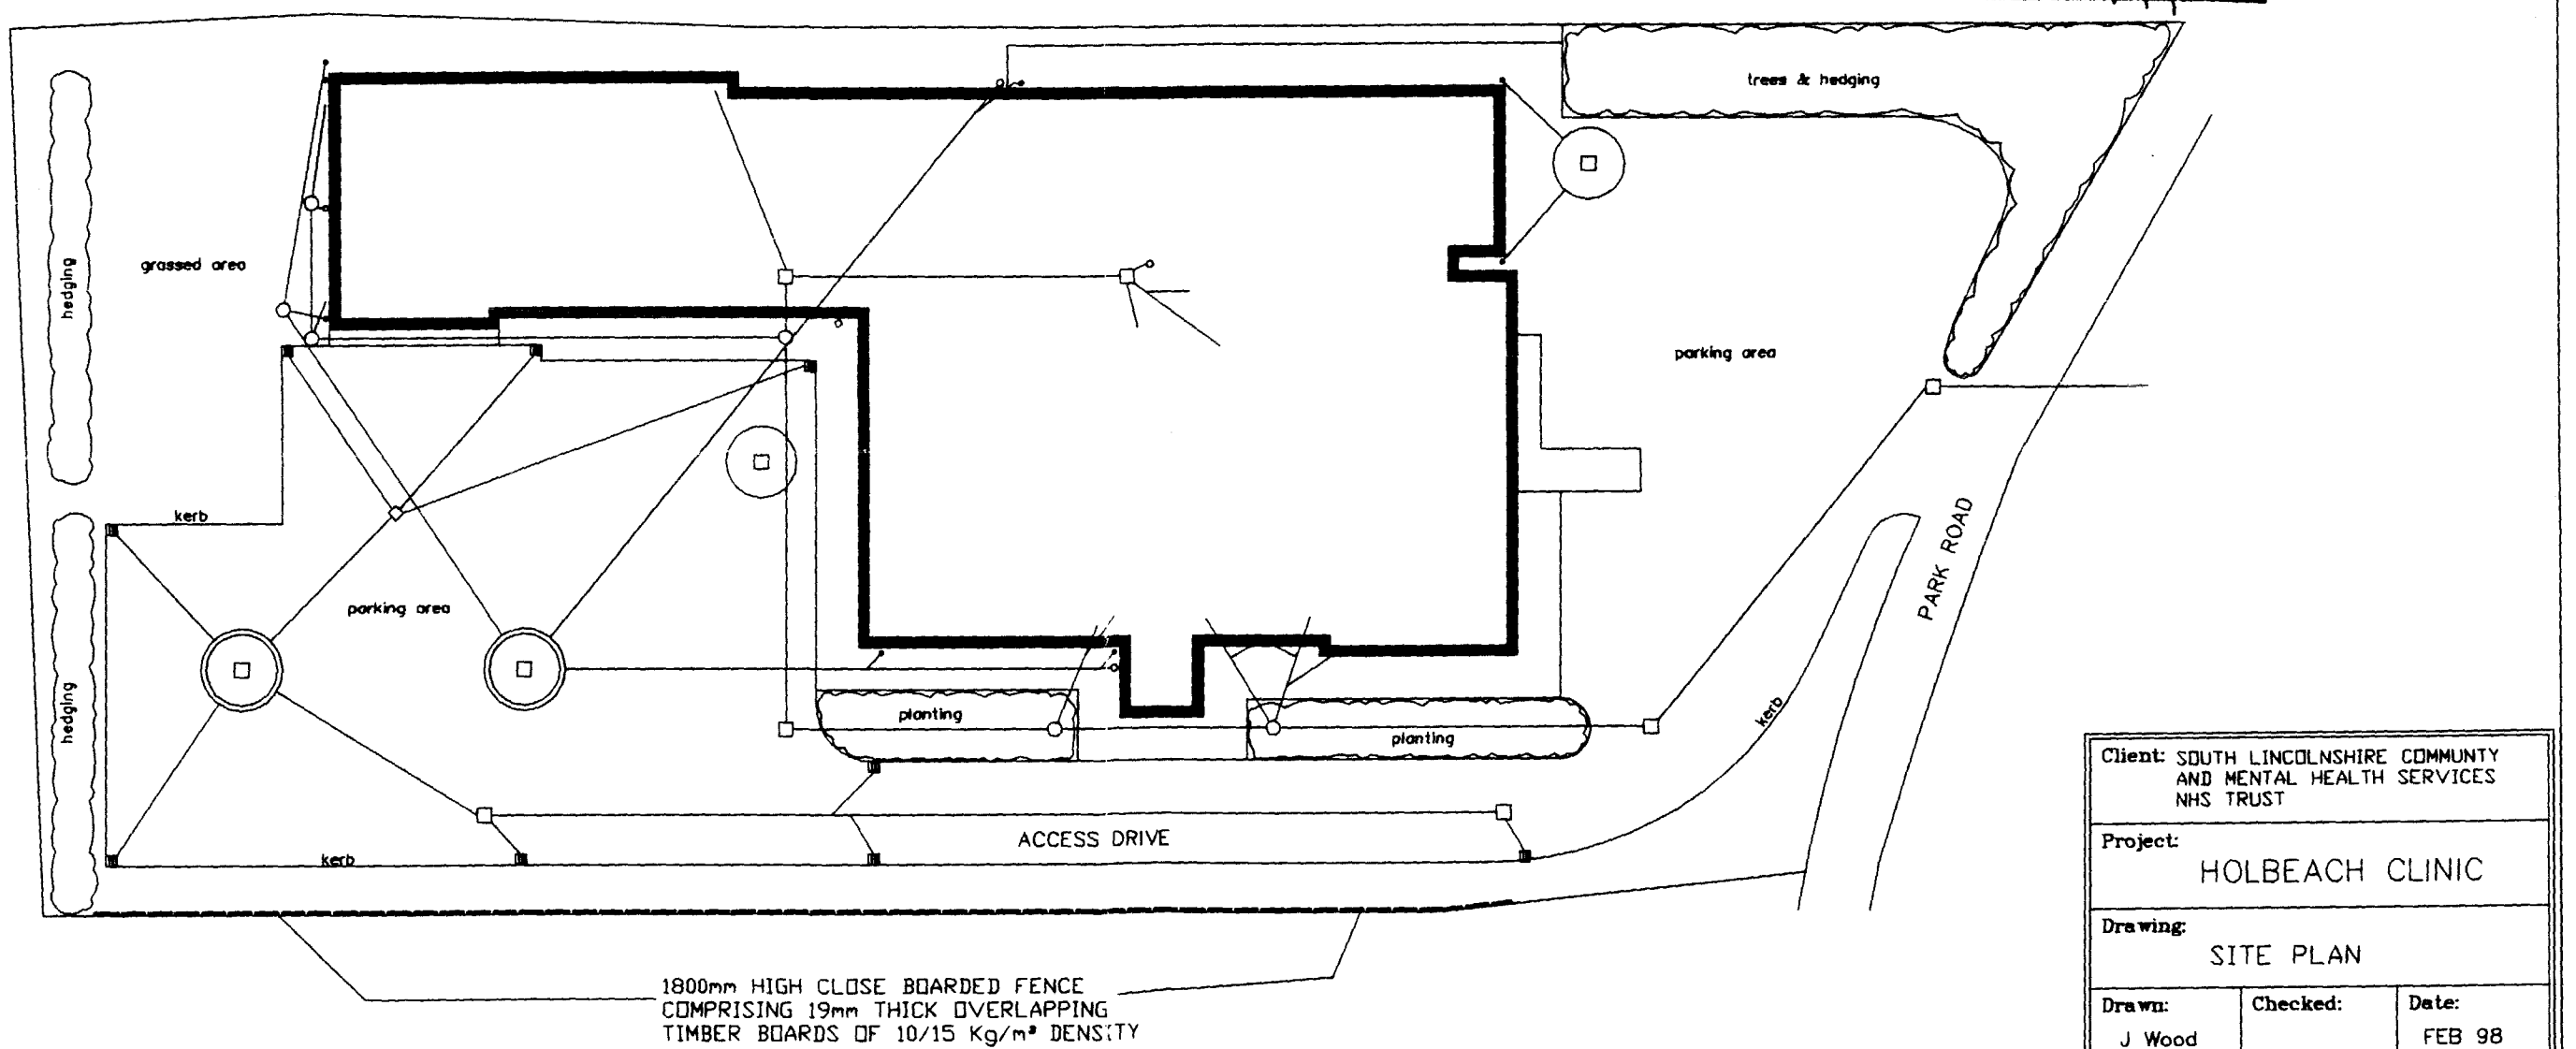

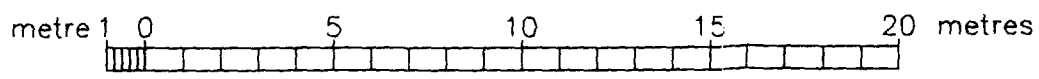

Client: SOUTH LINCOLNSHIRE COMMUNTY AND MENTAL HEALTH SERVICES NHS TRUST

Project: HOLBEACH CLINIC

Drawing: SITE PLAN

Drawn:	Checked:	Date:
J Wood		FEB 98

Drawing Number: 707-SP100

Scale: 1:200

This drawing and any design thereon is the copyright of John H Canner Associates and must not be copied or reproduced without their written permission.

JOHN H. CANNER ASSOCIATES
PROPERTY DEVELOPMENT SERVICES

Far Close Studio
Fiskerton
Nottinghamshire

Rolleston Road
Southwell
NG25 0UJ

Tel & Fax: 01636 830930