

SHOP
SHOP
COTTAGES
up
SOUTH HOLLAND DC
HOUSING & PLANNING
23 JUL 1998
Ref: 756/98
BAKE HOUSE
GARAGES
TOILETS
DETERMINED
PLAN

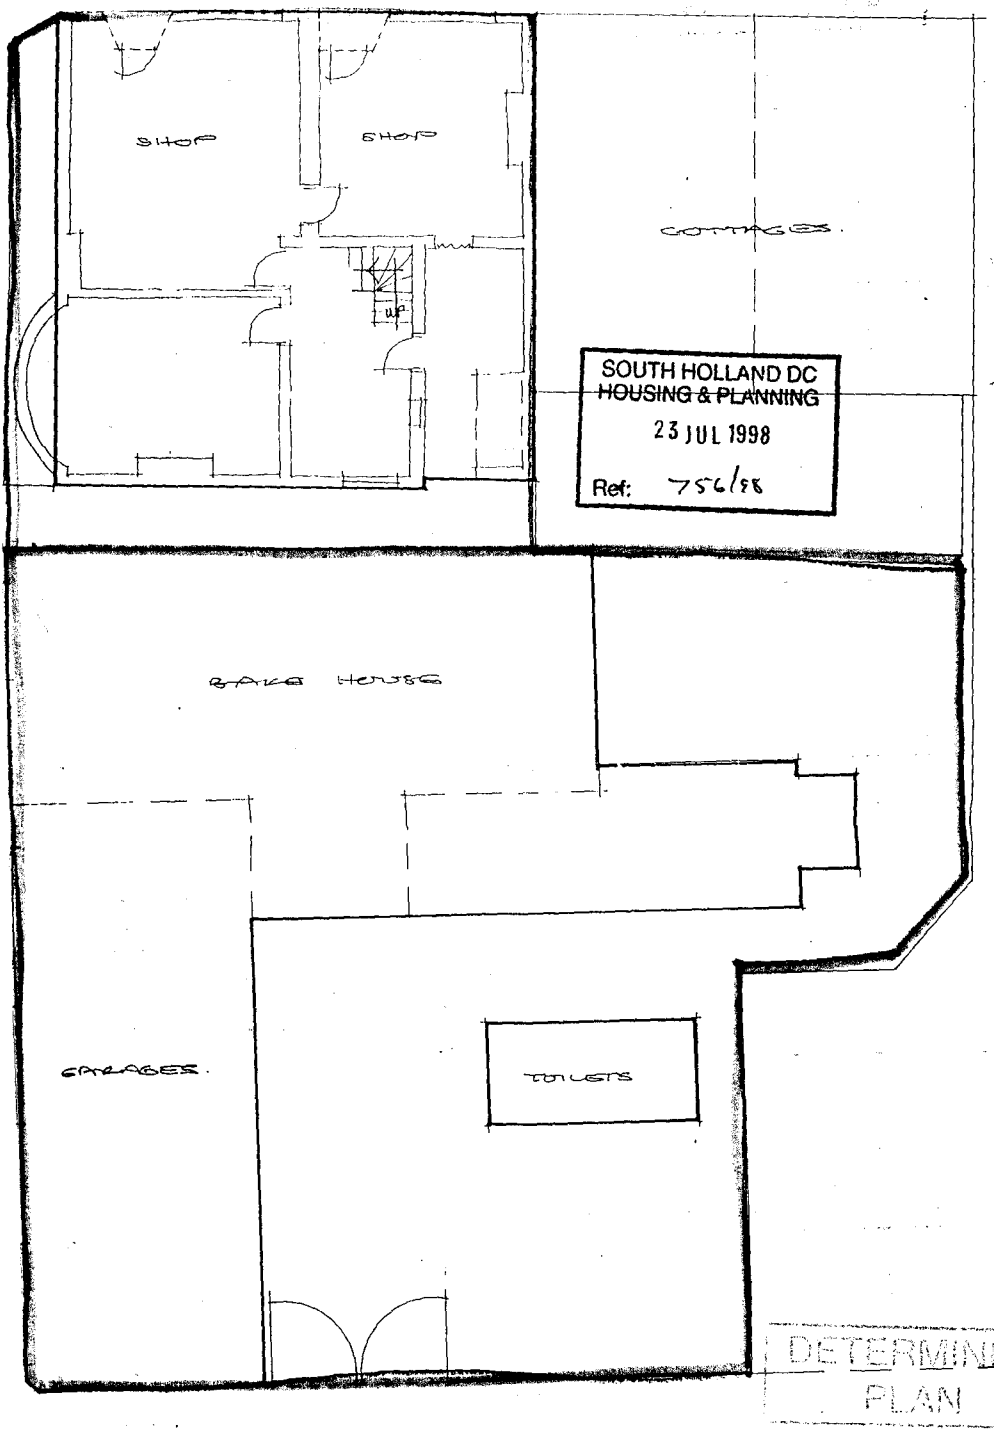


EXISTING


WEST




PROPOSED

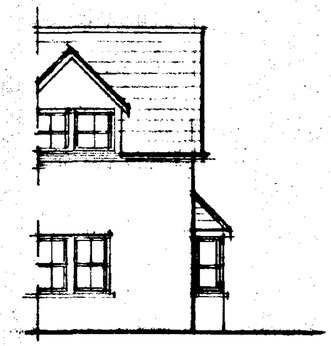

NORTH

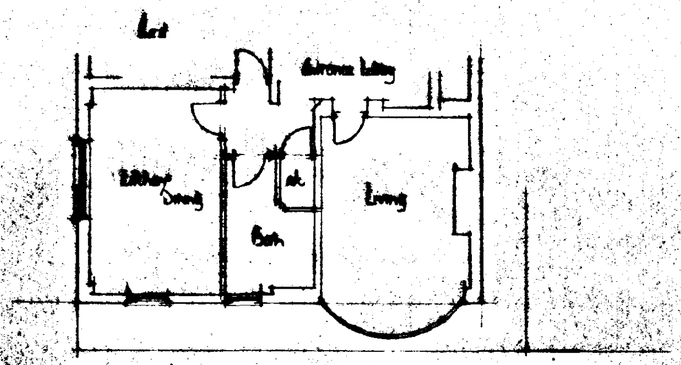

EXISTING

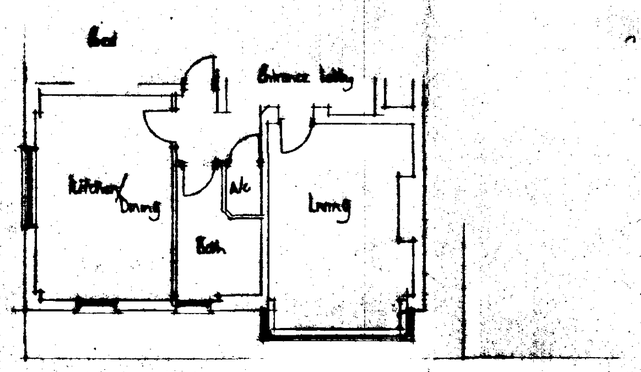

PROPOSED

GROUND FLOOR PLAN

SOUTH HOLLAND DC
HOUSING & PLANNING
23 JUL 1998
Ref: 756/98

DETERMINED
PLAN

A		
	Date	Revisions

© copyright

East
Midlands
Design
Associates

"Willow Lodge",
Horseshoe Road,
Spalding,
Lincs. PE11 2LR
Tel Spalding (0775) 767966

Client
Mr. H Lowe

Job Title
Replacement of timber framed windows with white uPVC windows including replacement flat roofed bow window with pitched bay with slate roof at 71 West Elloe Westlode

Drawing Title
Plans & Elevations as existing and proposed

Scale 1:100

Date July 98 | Drawn by JCL

Drg. No 97135/02 | Rev