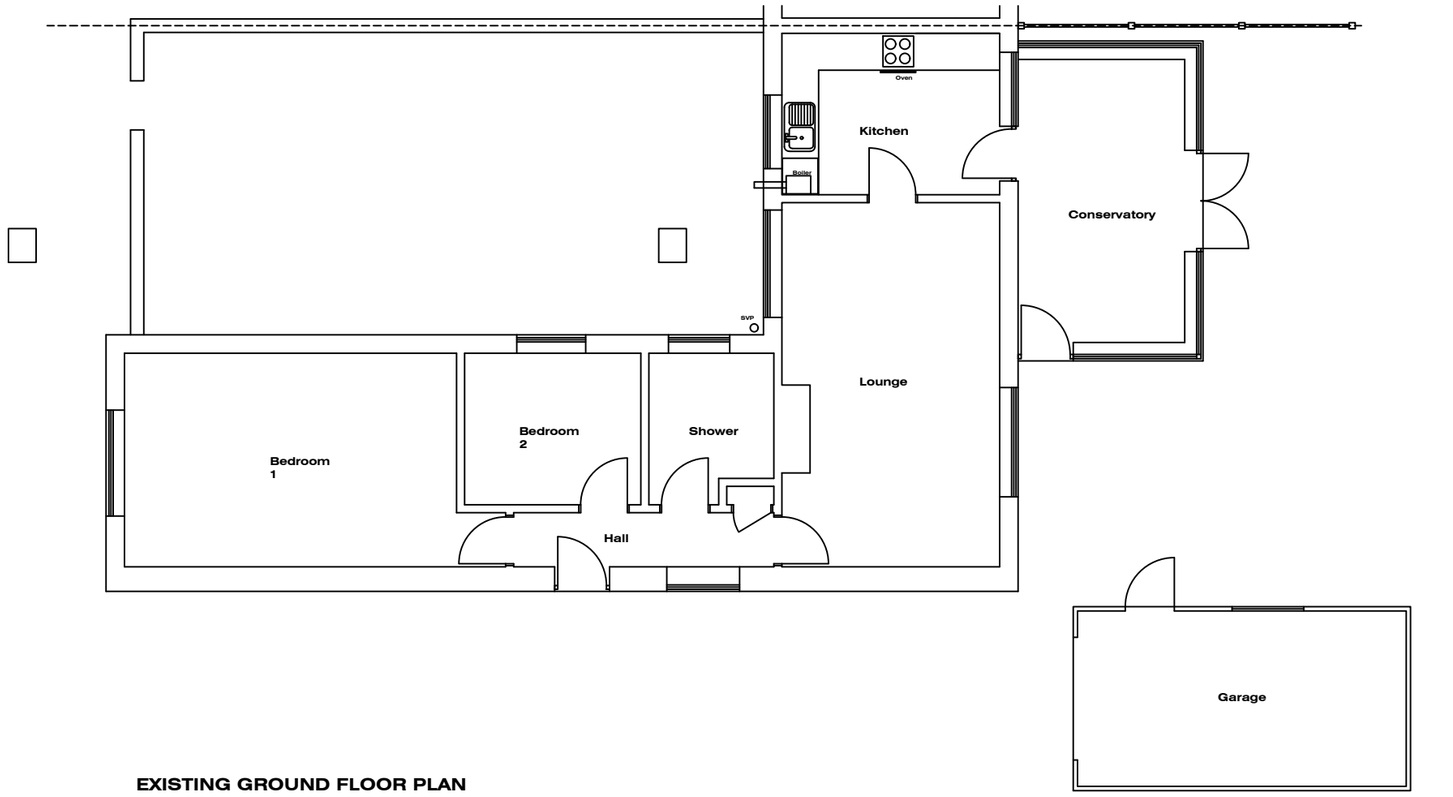


EXISTING GROUND FLOOR PLAN

Notes:

The contractor is responsible for checking dimensions, tolerences and references. Any discrepancy to be verified with the architect before proceeding with the work

Where an item is covered by drawings to different scales the larger scale drawing is to be worked to

Revisions:

N

0m 2m

Client:
Mr David Metherell & Ms Jacqui Weidt

Project:
34 Marshlands Drive, Holbeach, PE12 7QQ

Drawing:
Existing Ground Floor

Scale:
1:100@A3

Date:
February 2016

Drawn By:
PR

Checked By
PR

Drawing No:
104-101

Revision
-

London Residential Architects

A: Stanmore Business & Innovation Centre HA7 1BT

T: 07759 058084

E: philiprhyder@yahoo.co.uk