

DO NOT SCALE FROM THIS DRAWING

This drawing is copyright and may not be altered, traced, copied, photographed or used for any other purpose other than that for which it is issued without consent of Mark Dennis - Architectural Services. The General Contractor is to check all dimensions on site and report any discrepancies to the Architect

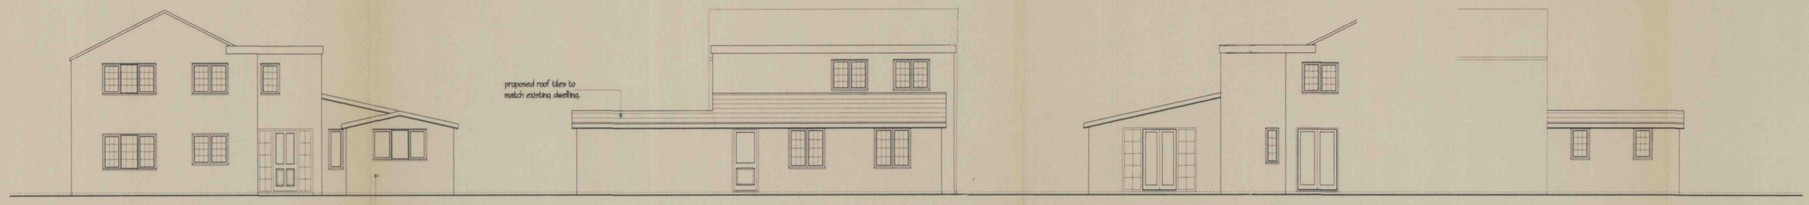


FRONT ELEVATION - from Marsh Road | SIDE ELEVATION | REAR ELEVATION | SIDE ELEVATION

PROPOSED ELEVATIONS

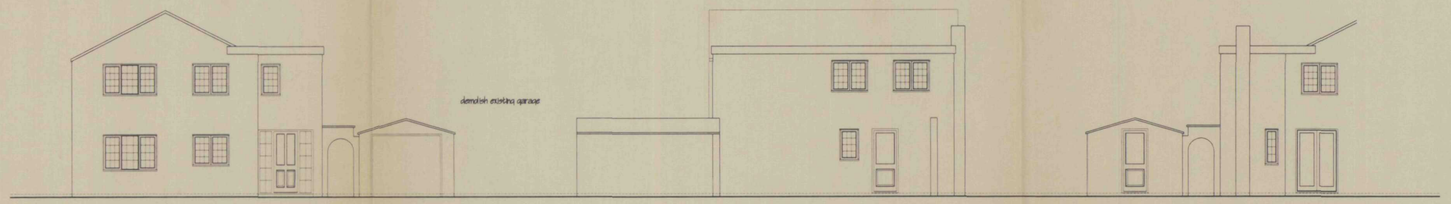


FRONT ELEVATION - from Marsh Road | SIDE ELEVATION | REAR ELEVATION


EXISTING ELEVATIONS

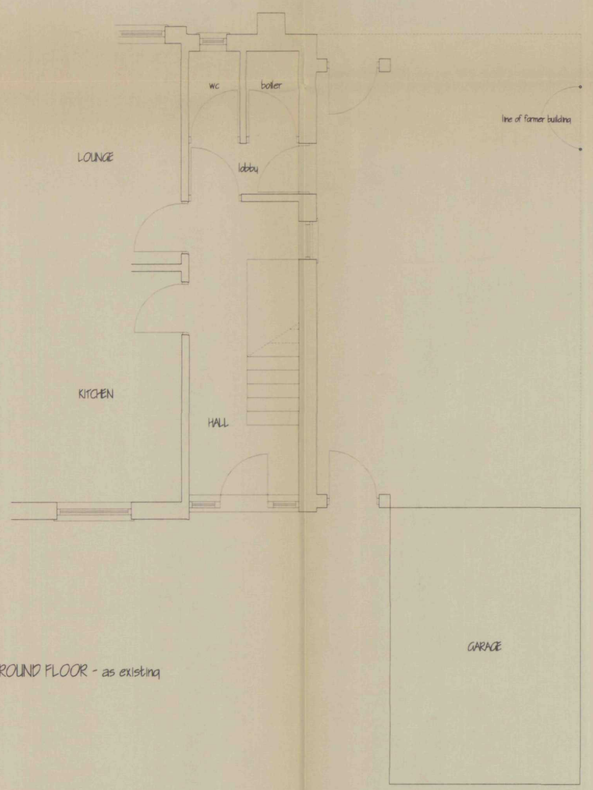

GROUND FLOOR - as existing

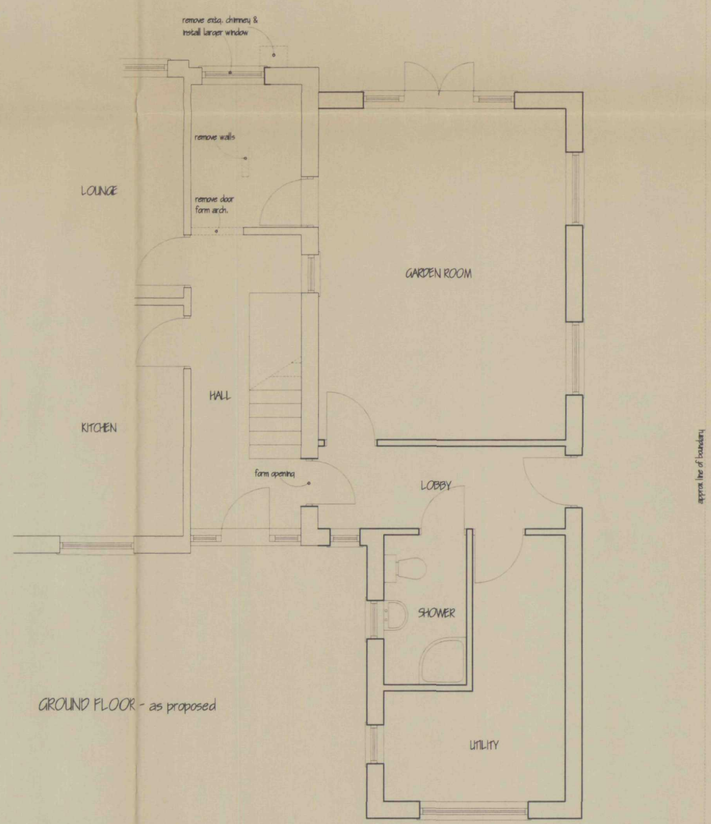

GROUND FLOOR - as proposed

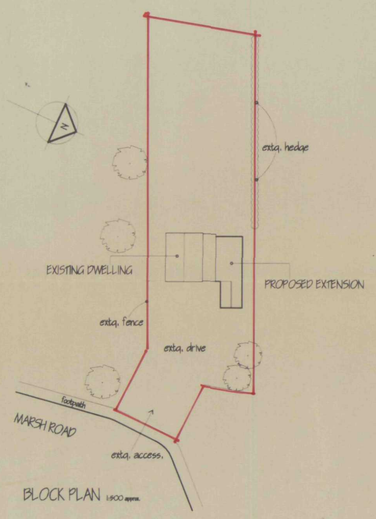

BLOCK PLAN 1:500 approx.

MARK DENNIS
architectural services

32 PRIMROSE CRESCENT - PINCHBECK
SPALDING - LINCOLNSHIRE - PE11 3RT
TEL: 01775 760396 FAX: 01775 760396

PROJECT TITLE

PROPOSED SINGLE STOREY EXTENSION AT THE COTTAGE, MARSH ROAD, HOLBEACH HURN, SPALDING, LINCS.

FOR: MR & MRS J BENNETT.

SHDC
Planning & Development
13 JUN 2003
Ref 0761/03

FLOOR PLANS, ELEVATIONS & BLOCK PLAN.

REV	DESCRIPTION	DATE	BY

DETERMINED PLAN

SCALE	DRAWN
1:100, 1:50, 1:500	MD
DATE	DRAWING No.
JUNE 03	03.016/01