

THIS DRAWING MUST NOT BE REPRODUCED
WITHOUT WRITTEN PERMISSION FROM
ASHWOOD HOMES

NOTES

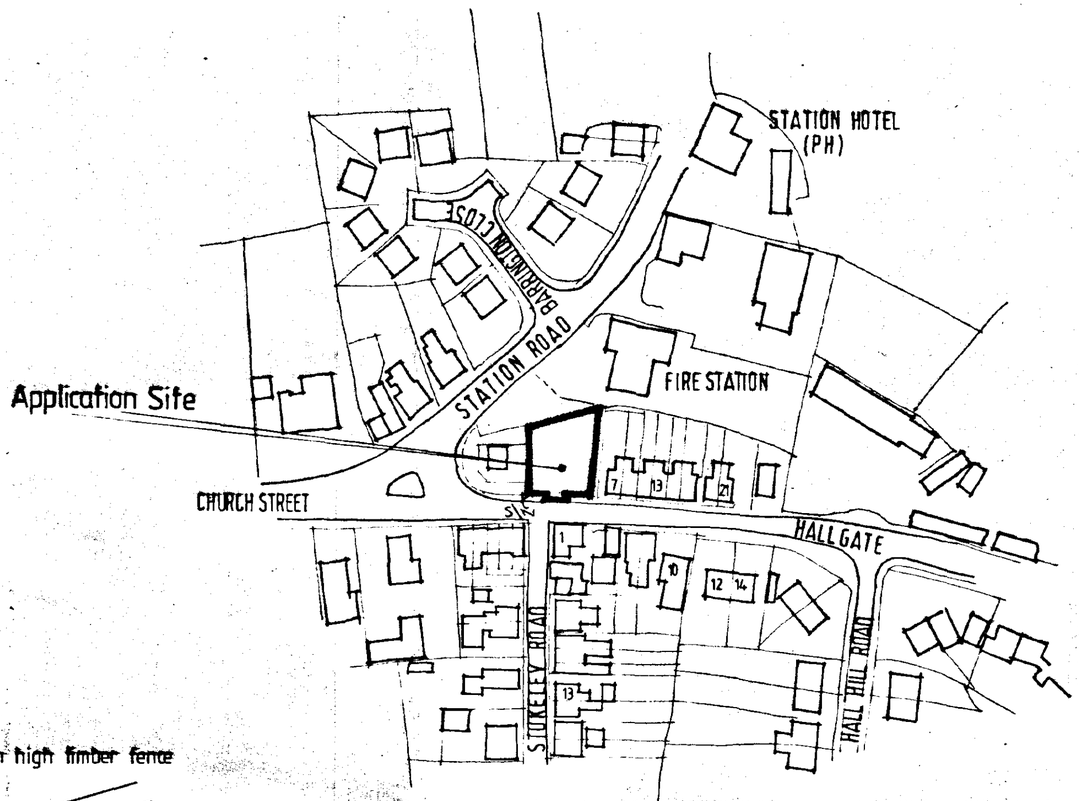


LOCATION PLAN 1:1250

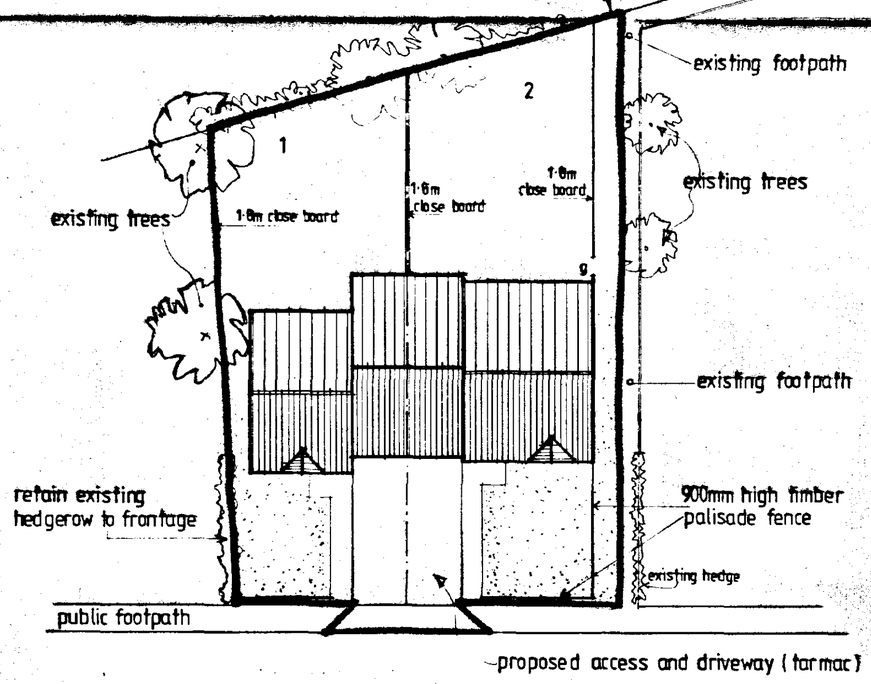


BLOCK PLAN 1:200

SOUTH HOLLAND DC
HOUSING & PLANNING
30 JUL 1999
Ref: 0769/99

DETERMINED PLAN

6 × 8.3 = 49.8
4 × 7.4 = 34
5 × 8.4 = 42
125.8

ASHWOOD HOMES
Build a Better Neighbourhood

REGISTERED HOUSE BUILDER

HOLBEACH MANOR,
FLEET ROAD,
HOLBEACH,
LINCOLNSHIRE PE12 7AX TEL: HOLBEACH (0406) 23388

PROJECT

PROPOSED 2No HOUSES WITH LINKED GARAGES
OFF HALLGATE
HOLBEACH
LINCS.

DRAWING DESCRIPTION
SITE & LOCATION PLAN

| | |
|---|---|
| DATE 07 / 99 | DRAWN MD |
| DRWG No. 990706 / 001 | SCALE 1:200 , 1:1250 |


| REVISIONS | DES | DATE | SIGN |
|---|---|---|---|
| | | | |

| | |
|---|---|
| PLANNING | BUILDING REGS. |
| CHECKED BY | ISSUED |


0131-1186T

SUMMIT

THIS DRAWING MUST NOT BE REPRODUCED
WITHOUT WRITTEN PERMISSION FROM
ASHWOOD HOMES

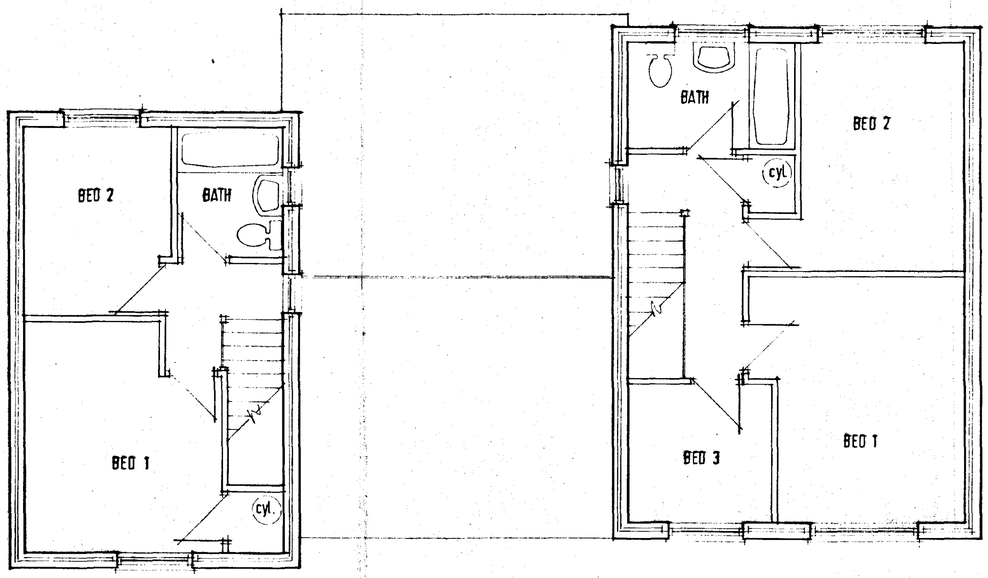



FIRST FLOOR LAYOUT

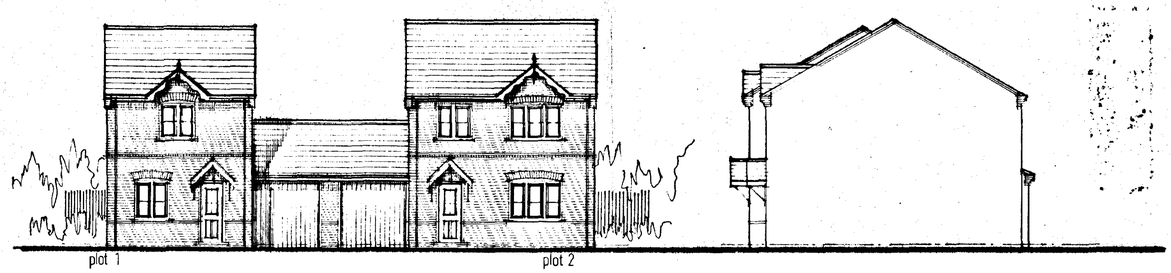


FRONT ELEVATION




SIDE ELEVATION

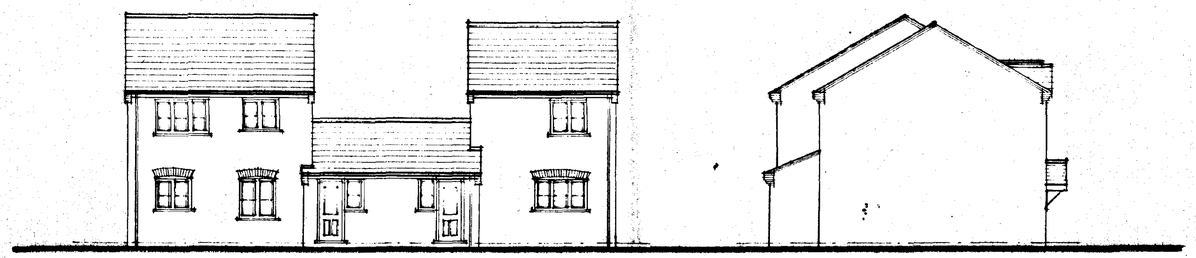

REAR ELEVATION



SIDE ELEVATION

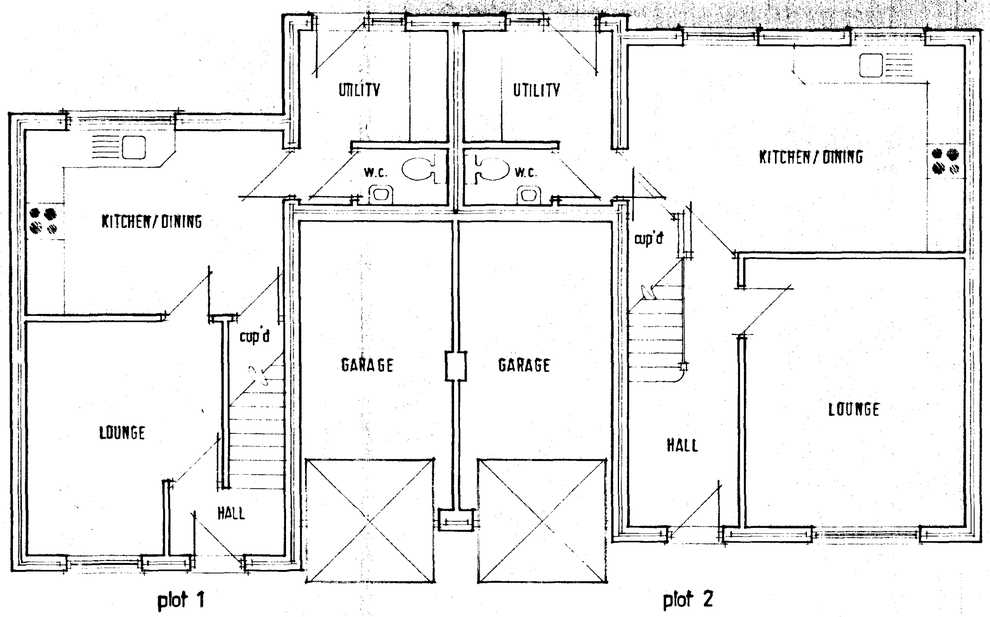


GROUND FLOOR LAYOUT

8330 o/a

SOUTH HOLLAND DC
HOUSING & PLANNING
30 JUL 1999
Ref: 0769/99

ASHWOOD HOMES
Build a Better Neighbourhood

HOLBEACH MANOR,
FLEET ROAD,
HOLBEACH,
LINCOLNSHIRE PE12 7AX TEL: HOLBEACH (0406) 23388

REGISTERED HOUSE BUILDER

PROJECT
PROPOSED 2No HOUSES WITH LINKED GARAGES
OFF HALLGATE
HOLBEACH
LINCS

DRAWING DESCRIPTION
FLOOR LAYOUTS AND ELEVATIONS

| DATE | DRAWN |
|---|---|
| 07 / 99 | MD |
| DRWG No 990706 /002 | SCALE 1:100 , 1:50 |

| REVISIONS | DES | DATE | SIGN |
|---|---|---|---|
| | | | |

| PLANNING | BUILDING REGS. |
|---|---|
| CHECKED BY | ISSUED |

DETERMINED
PLAN

SUMMIT

8130-11681