



FLOOR LAYOUT PLAN.

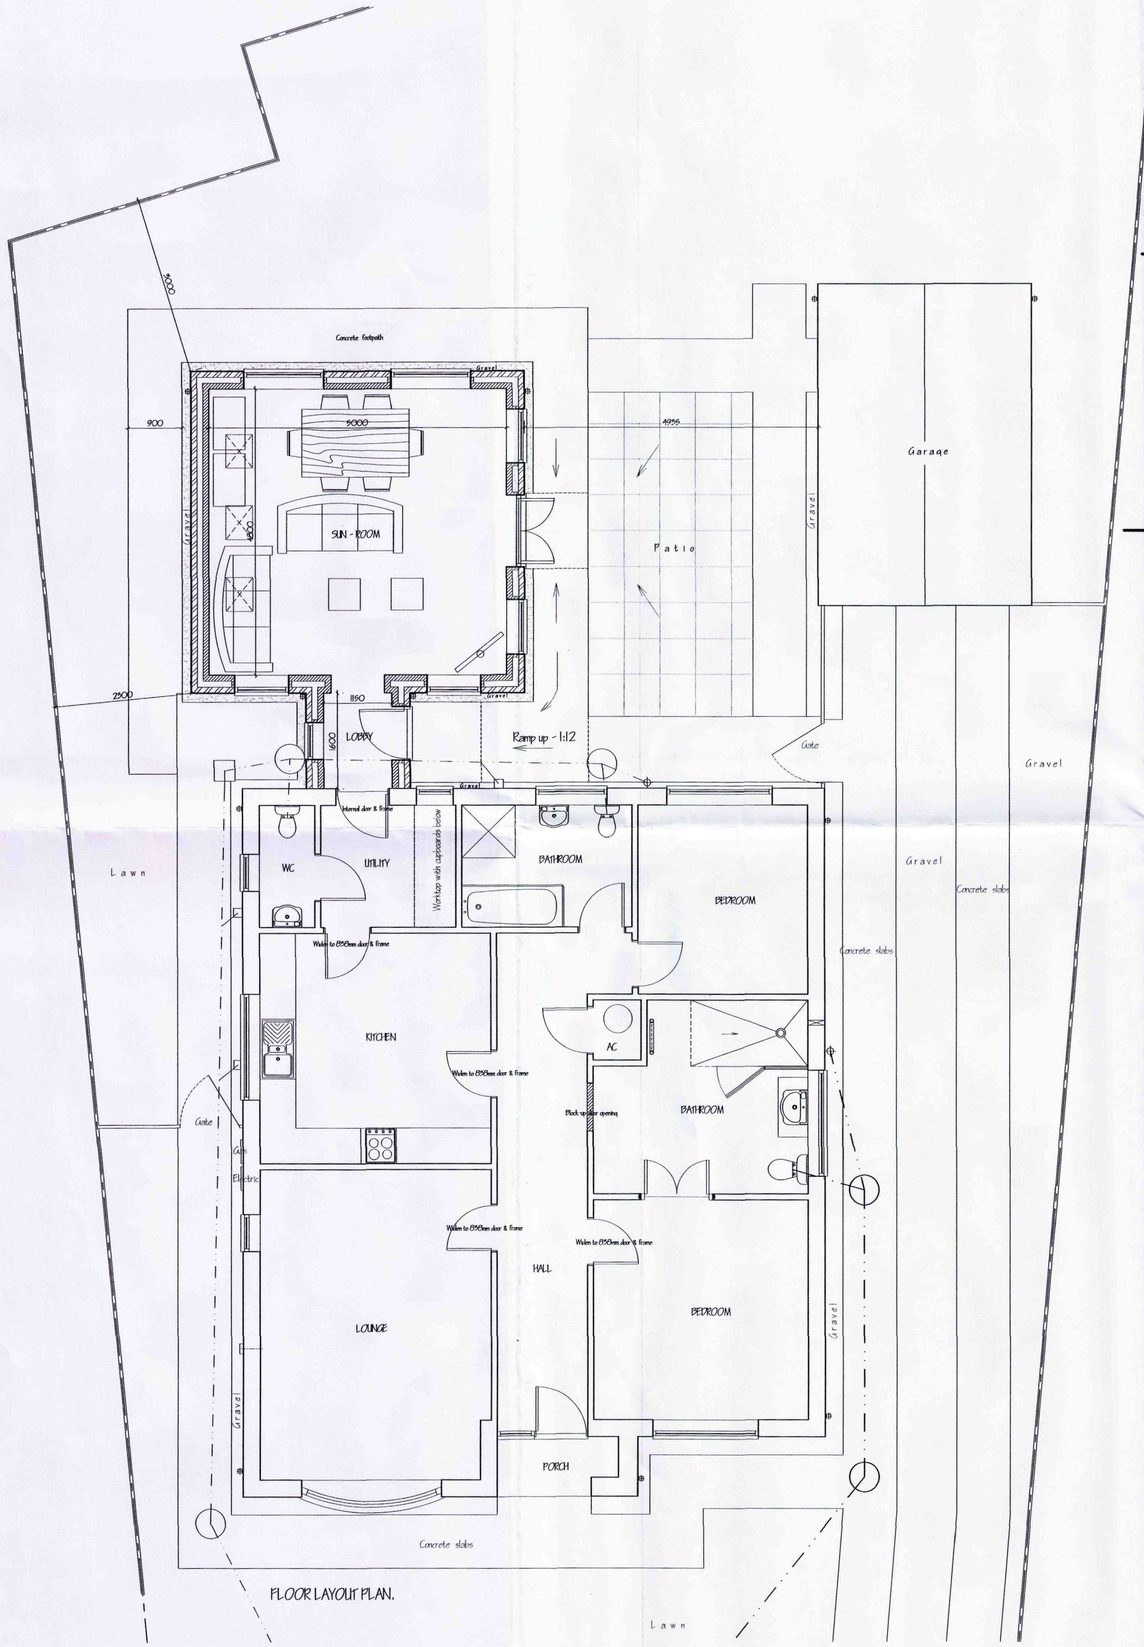


FRONT ELEVATION.

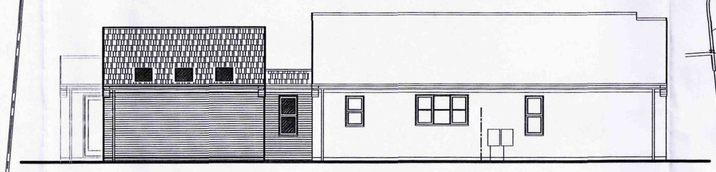

SIDE ELEVATION.


REAR ELEVATION.

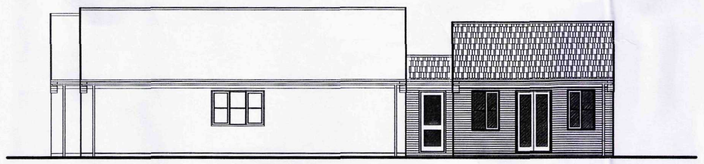

SIDE ELEVATION.



Ordnance Survey (c) Crown Copyright 2011. All rights reserved. Licence number 100020449

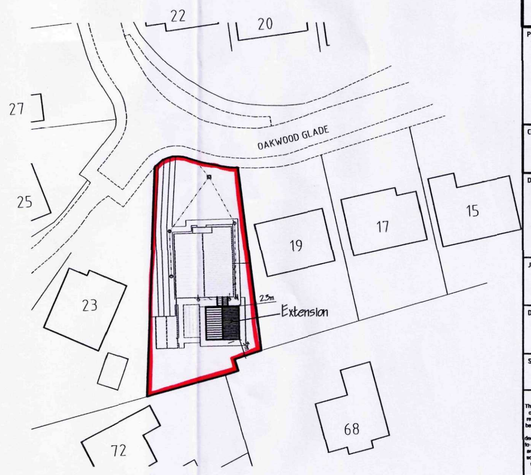

SITE LAYOUT PLAN.
1/500.

SHDC
Planning & Development
10 OCT 2011
Ref: 0772/11

ref.	revision	date
A.	CLIENTS AMENDMENTS.	OCT 2011.

G. R. MERCHANT LTD.
I.ENG AMICE MIWO
ARCHITECTURAL, STRUCTURAL AND LAND DRAINAGE CONSULTANTS
4 Wrights Mews
12A Park Road, Holbeach,
Spalding, Lincs. PE12 7EX
Tel: 01406 426000
Fax: 01406 425744
E-Mail: gr.merchant@btconnect.com

Project
REAR EXTENSION & ALTERATIONS.
21 OAKWOOD GLADE.
HOLBEACH.
SPALDING. LINC'S. PE12 7JS.

Client
MR. & MRS. D. BATHURST.

Drawing
PROPOSED -
ELEVATIONS & FLOOR PLANS.
SITE LAYOUT & LOCATION PLANS.

Job Ref.	Drawing No.
2514-11.	02A.
Date	**Drawn**
SEPT' 2011.	GRM.

Scales
1/50. 1/100. [unless otherwise stated]

DO NOT SCALE FROM THIS DRAWING

This drawing is copyright and may not be altered, traced, photographed or used for any other purpose other than that for which it is issued. The General Contractor is to check all dimensions on site and report any discrepancies to the Architect. All details shown on this drawing including foundations are based upon typical site conditions related to the area. No responsibility can be accepted for abnormal conditions which may be discovered during construction unless reported to the Architect so that design amendments may be considered. Site soil surveys are recommended in respect of foundations to establish specific site conditions before foundation work is undertaken. This drawing is limited in the amount of information contained and does not purport to contain a full specification of the works. It is solely for the purpose of obtaining Planning / Building Regulation approval. This drawing must not be used as a contract document alone. The works will not be supervised or inspected on site by G R Merchant and no responsibility is accepted for the correct or safe construction of the works or other persons working on the site. Materials used in the construction of the works are to be new unless otherwise stated and all components and materials etc. to be used fitted and installed etc. to strict accordance with manufacturers instructions and relevant code of practice. Materials shall conform to appropriate British standard specifications or BBA certificate or European code equivalent. The Employer / Client shall ensure that the selected contractor is conversant with and adopts all measures necessary to achieve compliance with North's and Safety legislation for Building sites and Work places. The Employer / Client is advised that should the works need to comply with the Construction Design and Management Regulations an Independent Planning Supervisor will be required. The works shall comprise of all that is shown on the drawing and details. Work that may not specifically be shown but may be reasonably inferred as necessary to carry out the works shall be deemed to be included. It is the duty of land owners responsibility to be aware of the Party Wall etc. Act 1996, when building in close proximity to existing neighbors boundaries.