Schedule of Revisions			
Rev:	Description:	Date:	Initial:
A	Amended Following Client Comments	2026-05-12	BW
B	Amended Following DM Comments	2026-08-20	BW



Existing South
1 : 100




Existing East
1 : 100




Existing North
1 : 100




Existing West
1 : 100

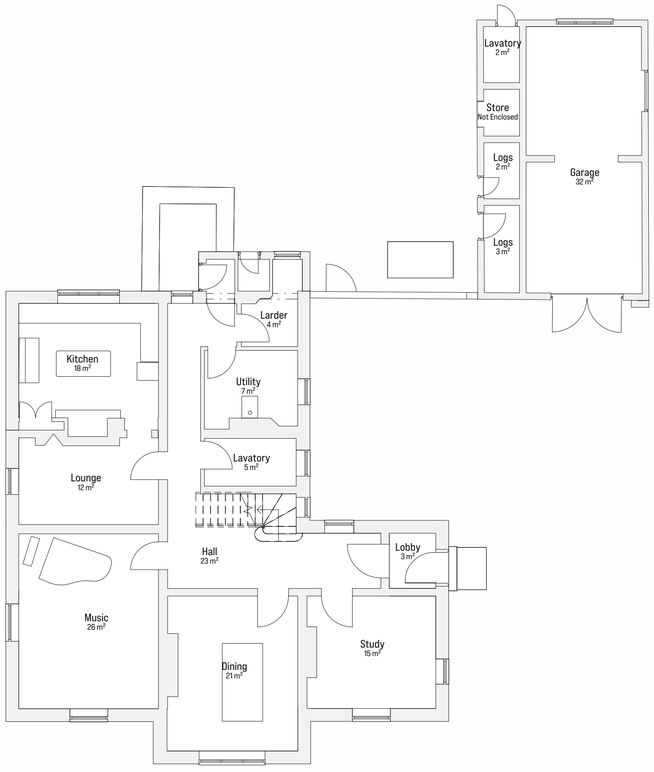


Existing Ground Floor Plan
1 : 100

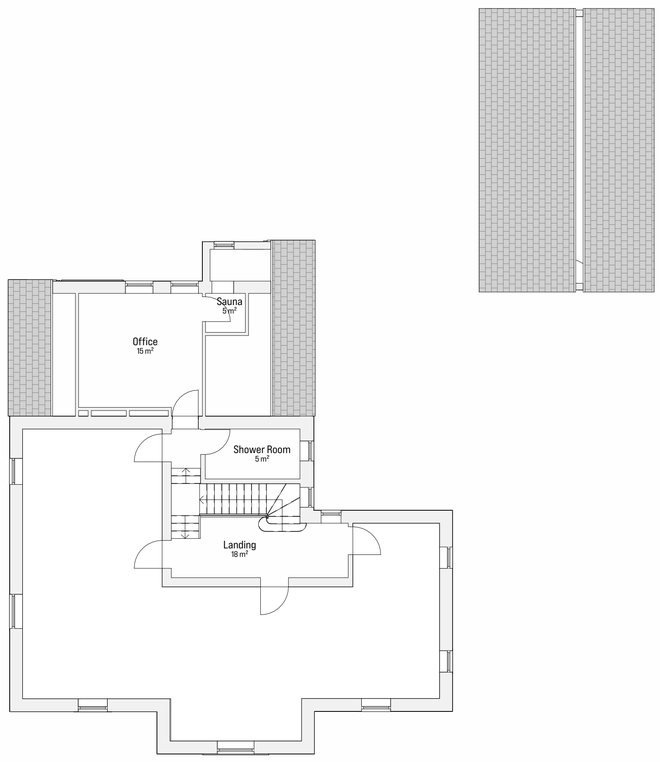

Existing First Floor Plan
1 : 100

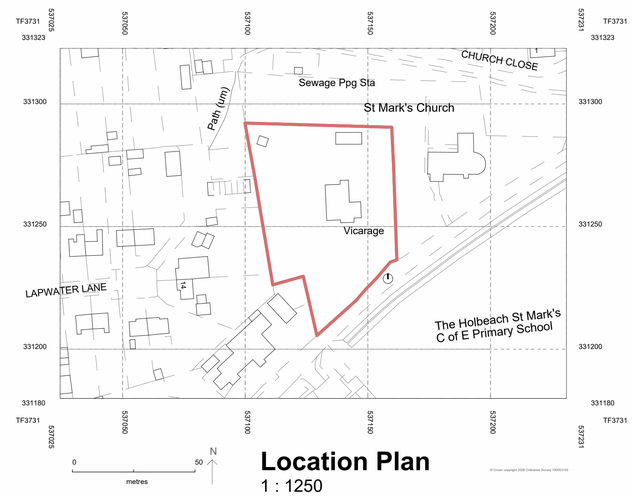

Location Plan
1 : 1250

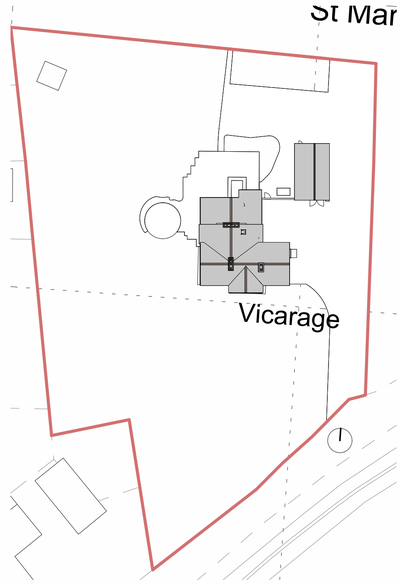

Existing Site Plan
1 : 500

0 1M 2M 5M 10M
SCALE: 1: 100 @ A1

0 5M 10M 25M 50M
SCALE: 1: 500 @ A1

0 10M 20M 50M 100M
SCALE: 1: 1000 @ A1

BRIGHT
ARCHITECTURAL SOLUTIONS

Project:
The Old Vcarage, St marks road,
Holbeach st marks,
Spalding,
Lincolnshire,
PE12 8DZ

Client:
DSM Construction Services

Drawing:
Existing Plans

Scale: As indicated @A1		**Date:** 08-05-2026
Drawn By: BW	**Checked By:** BAS	**Revision:** B
Drawing No: 088 - 010		

THIS DRAWING IS A COPYRIGHT
All dimensions to be checked on site or in the workshop before work commences.
Only figured dimensions to be used. Any discrepancies to be reported to
Bright Architectural Solutions prior to development commencement or Material Purchase