
Schedule of Revisions			
Rev:	Description:	Date:	Initial:

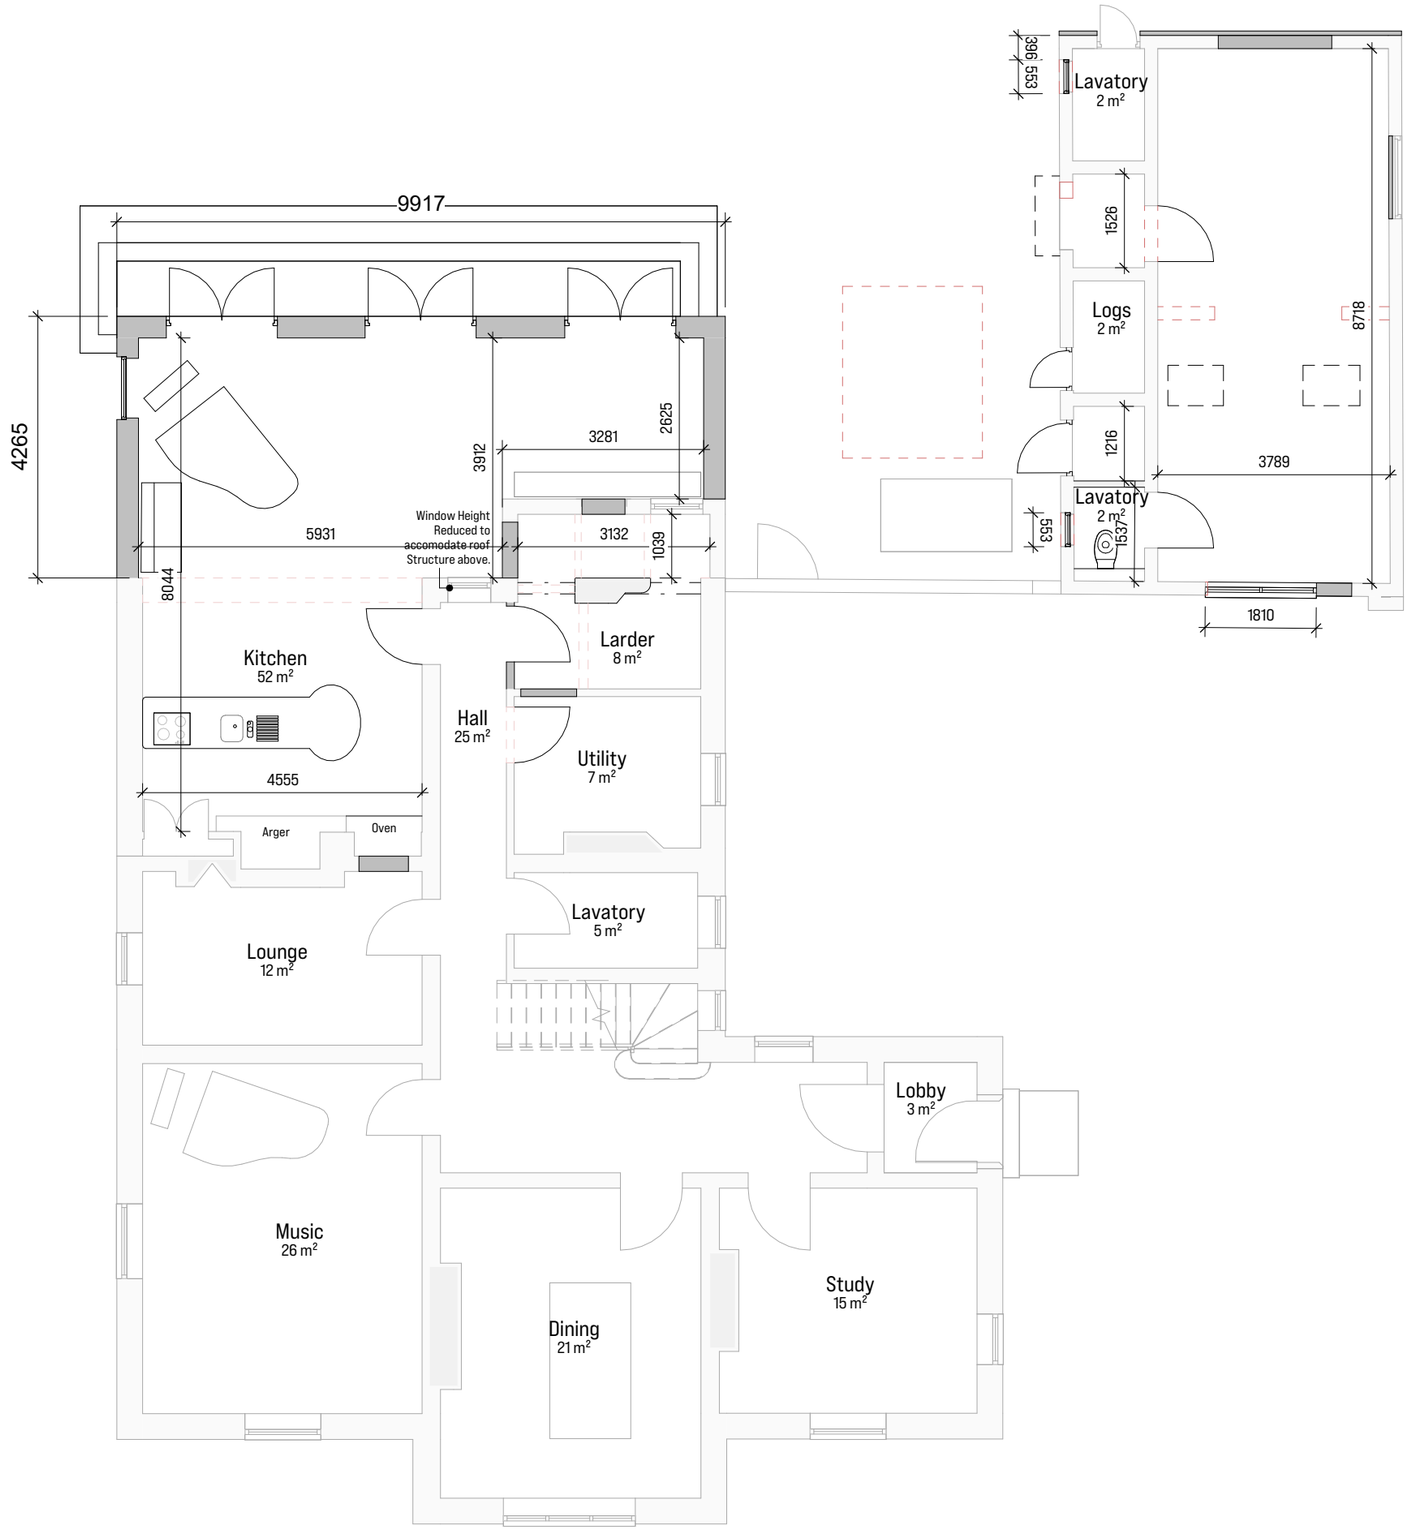

Proposed Ground Floor Plan

1 : 100

BRIGHT
ARCHITECTURAL SOLUTIONS

Project:
The Old Vcarage, St marks road,
Holbeach st marks,
Spalding,
Lincolnshire,
PE12 8DZ

Client:
DSM Construction Services

Drawing:
Proposed Ground Floor Plan

Scale:		Date:
1 : 100	@A1	02-07-2026
Drawn By:	**Checked By:**	**Revision:**
BW	BAS	
Drawing No:		
088-020		

THIS DRAWING IS A COPYRIGHT
All dimensions to be checked on site or in the workshop before work commences.
Only figured dimensions to be worked to. Any discrepancies to be reported to
Bright Architectural Solutions prior to development commencement.