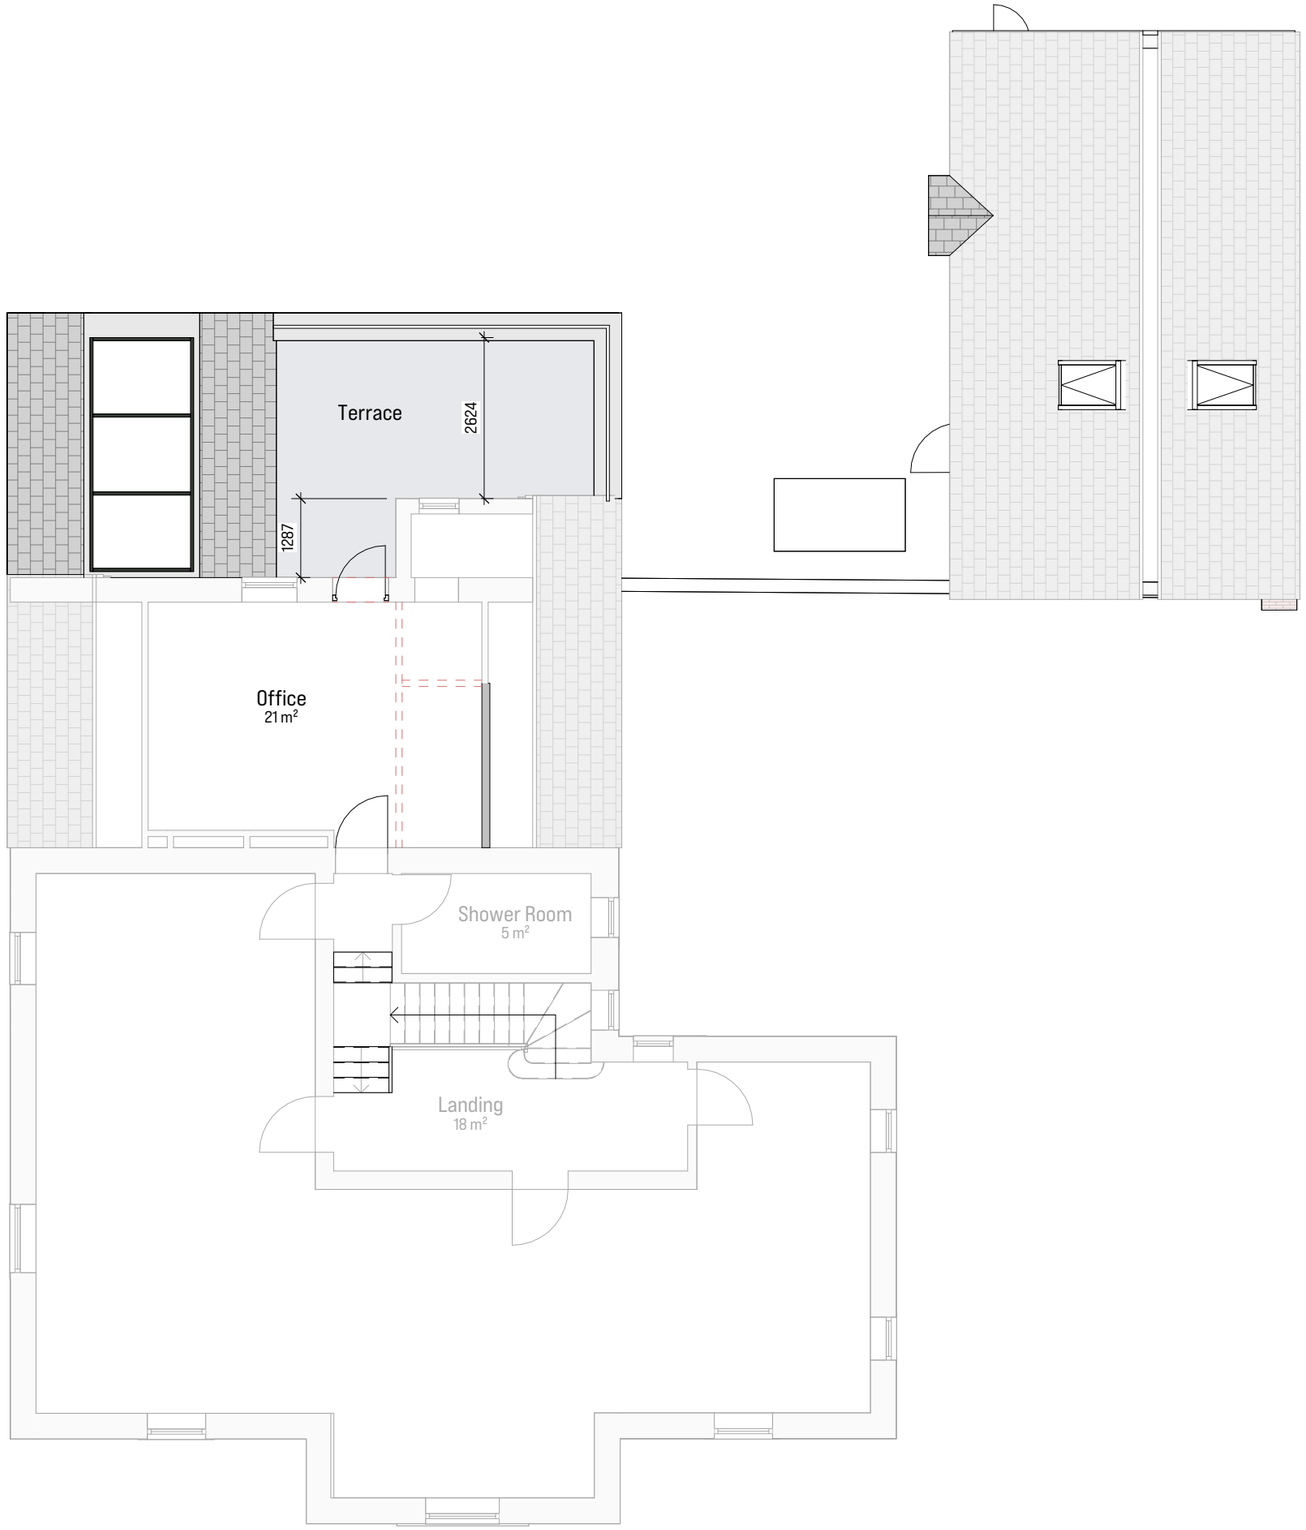


Proposed First Floor Plan

1 : 100

Schedule of Revisions

Rev:	Description:	Date:	Initial:

BRIGHT
ARCHITECTURAL SOLUTIONS

Project:
The Old Vcarage, St marks road,
Holbeach st marks,
Spalding,
Lincolnshire,
PE12 8DZ

Client:
DSM Construction Services

Drawing:
Proposed First Floor Plan

Scale:		**Date:**
1 : 100	@A1	02-07-2026

Drawn By:	**Checked By:**	**Revision:**
BW	BAS	

Drawing No:
088-021

THIS DRAWING IS A COPYRIGHT
All dimensions to be checked on site or in the workshop before work commences.
Only figured dimensions to be worked to. Any discrepancies to be reported to
Bright Architectural Solutions prior to development commencement.