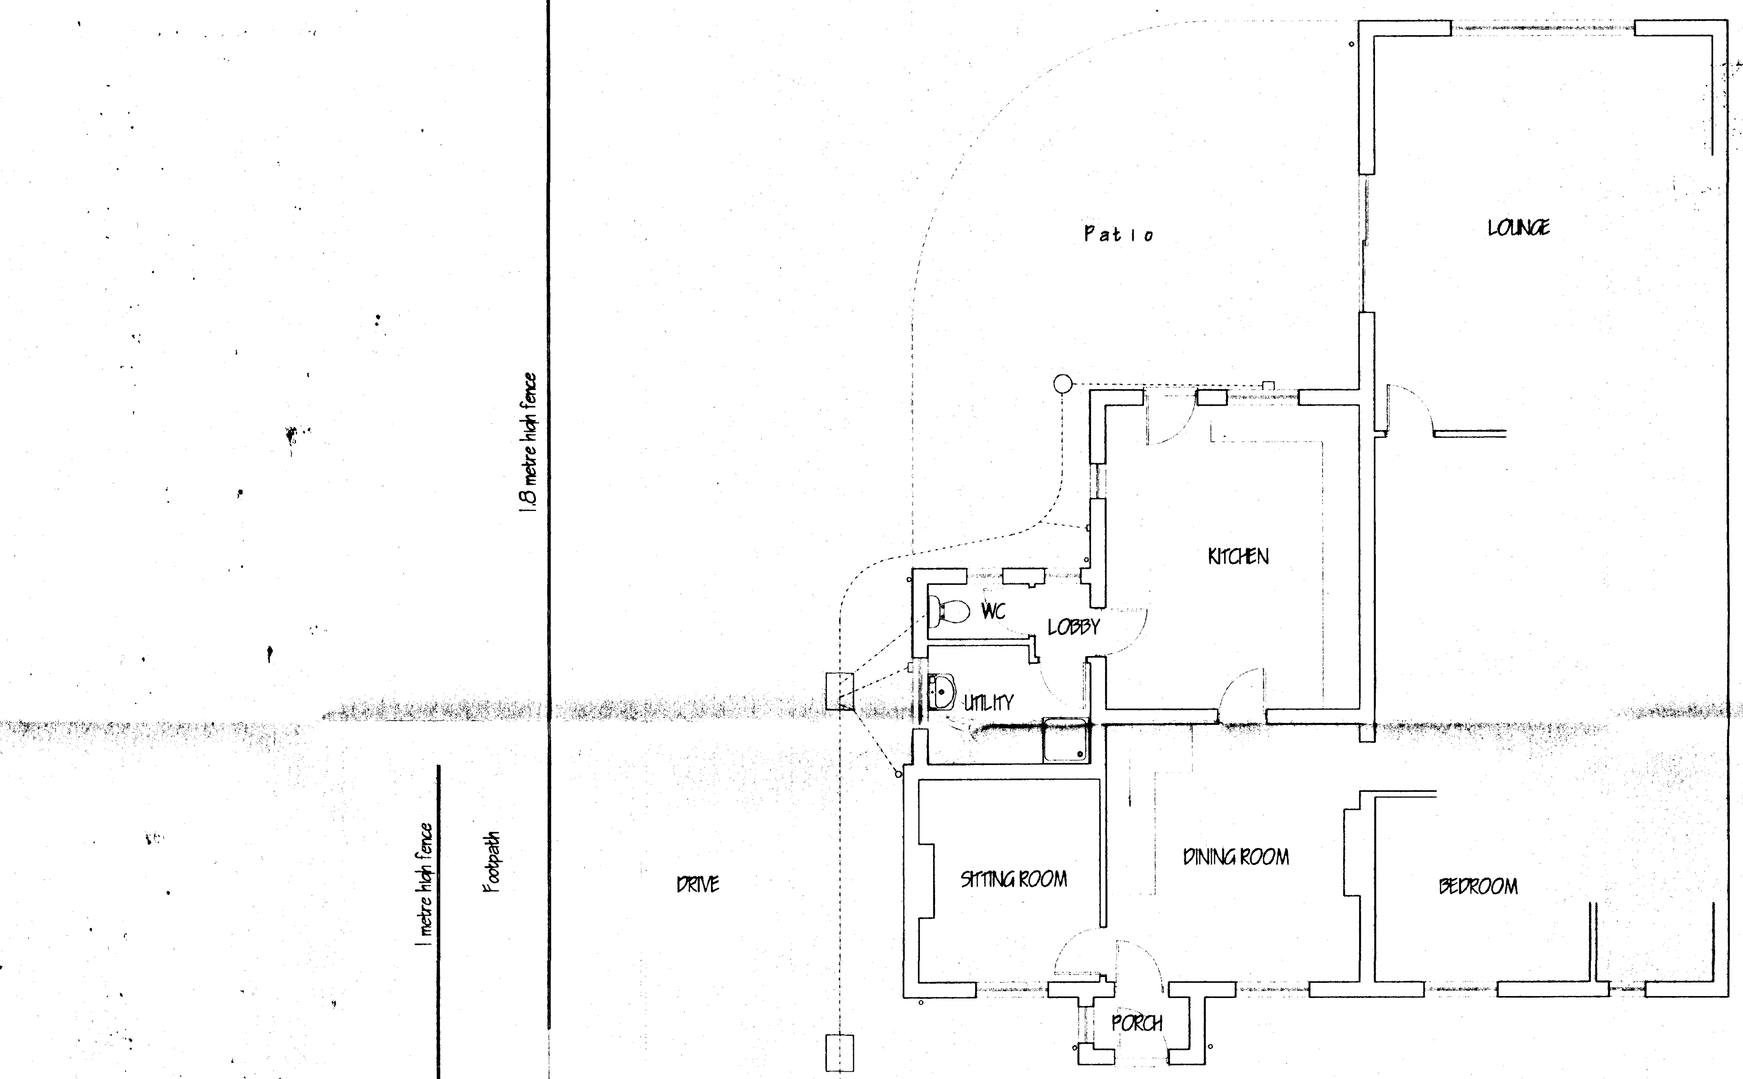


EXISTING FLOOR PLAN

DETERMINED PLAN

SOUTH HOLLAND DC
HOUSING & PLANNING
25 JUN 2001
Ref: H01777/01

ref | revision | date

G. R. MERCHANT LEng AMICE FIWO

ARCHITECTURAL, STRUCTURAL AND LAND DRAINAGE CONSULTANTS

Unit 4, Wrights Mews
12A Park Road, Holbeach,
Spalding, Lincs. PE12 7EE
Tel: 01406 426500
Fax: 01406 425744
E-Mail G. R. Merchant @ Merchant. Fsbusiness. Co. UK

Project
EXTENSION
19 FISHPOND LANE
HOLBEACH
SPALDING LINCS

Client
MR & MRS B FOSTER

Drawing
FLOOR PLAN (EXISTING)

Job Ref	Drawing No
01	241/01
Date	Drawn
MAY 2001	GRM

Scales
1/50


DO NOT SCALE FROM THIS DRAWING

This drawing is copyright and may not be stored, traced, photographed or used for any other purpose other than that for which it is issued. The General Contractor is to check all dimensions on site and report any discrepancies to the Architect. All details shown on this drawing including dimensions are based upon limited site conditions visited by the area. No responsibility can be accepted for abnormal conditions which may be discovered during construction unless reported to the Architect so that design amendments may be considered. Site soil surveys are recommended to support all foundations to establish specific site conditions before foundation work is undertaken. This drawing is limited in the amount of information contained and does not purport to contain a full specification of the works. It is solely for the purpose of obtaining Planning / Building Regulations approval. This drawing must not be used as a contract document alone. The works will not be supervised or inspected on site by G.R.Merchant or any representative thereof. It is the client or their appointed agents responsibility to control workmanship, substitution of materials, adherence to specification, variations to contract etc.


All materials to be new unless otherwise stated and all components and materials etc. to be used fitted and installed etc. in strict accordance with manufacturers instruction and relevant details of practice. Materials shall conform to appropriate British standard specification or EEA certificate or European code equivalent. The Employer / Client shall ensure that the appointed contractor is experienced with and adopts all measures necessary to achieve compliance with Health and Safety legislation for Building sites and Work places. The Employer / Client is advised that should the scheme need to comply with the Construction Design and Management Regulations an Independent Planning Supervisor will be required. The works shall comprise of all that is shown on the drawing and details. Work that may not specifically shown but may be reasonably inferred as necessary to carry out the works shall be deemed to be included.




FRONT ELEVATION

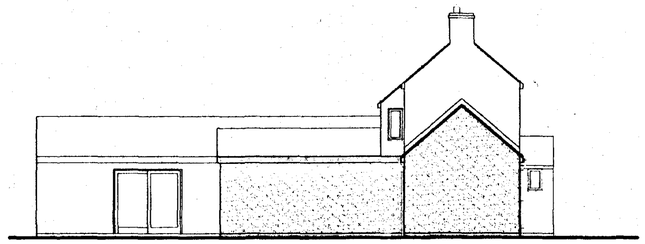


SIDE ELEVATION

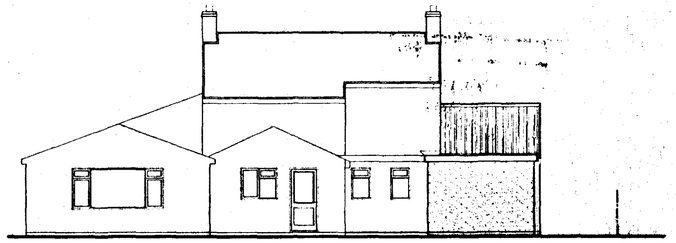

REAR ELEVATION

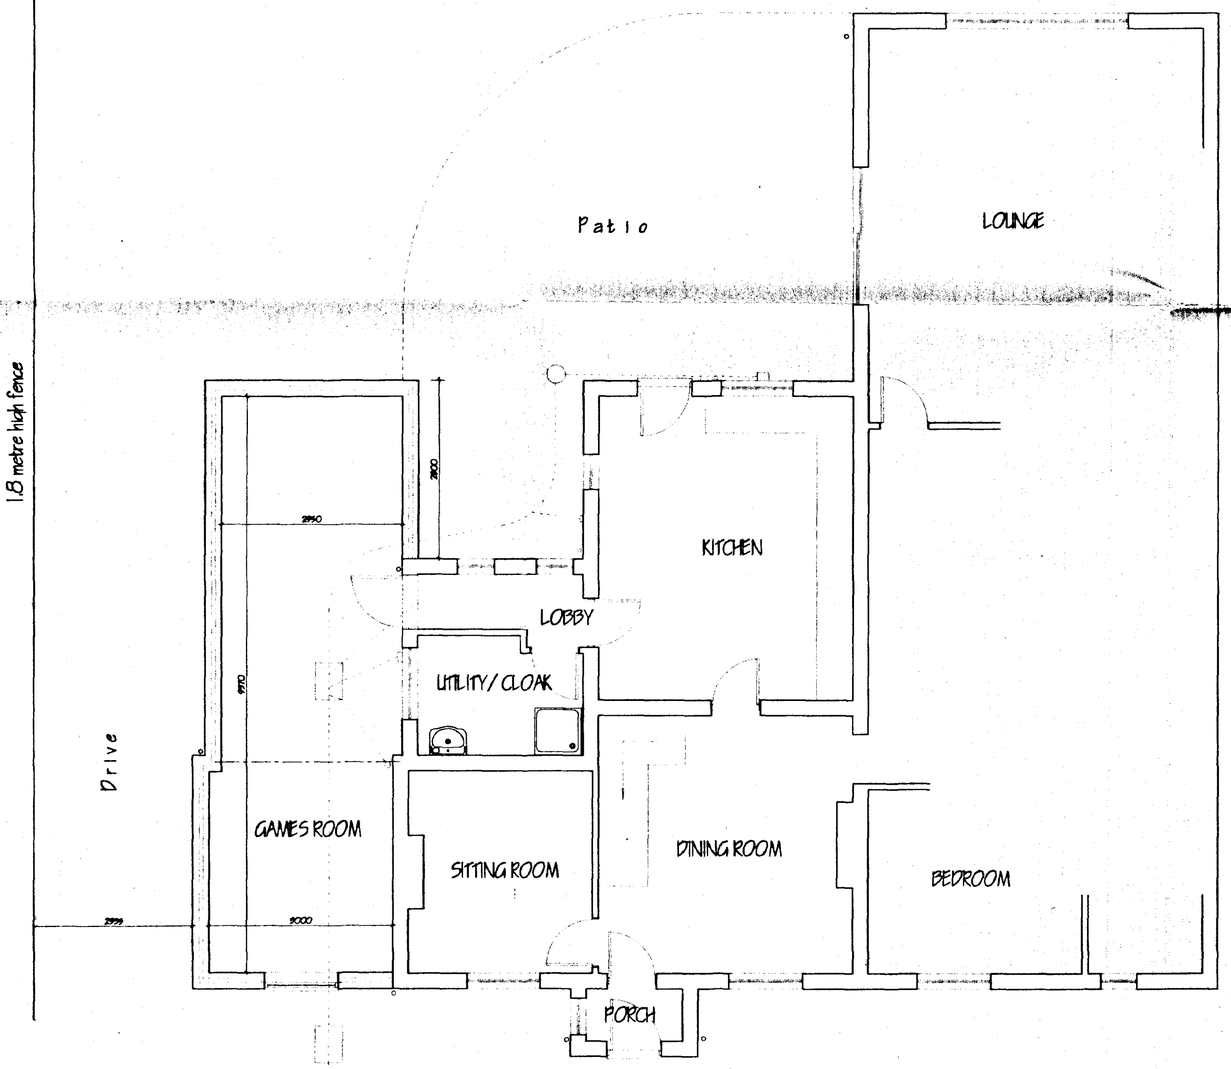

PROPOSED FLOOR PLAN

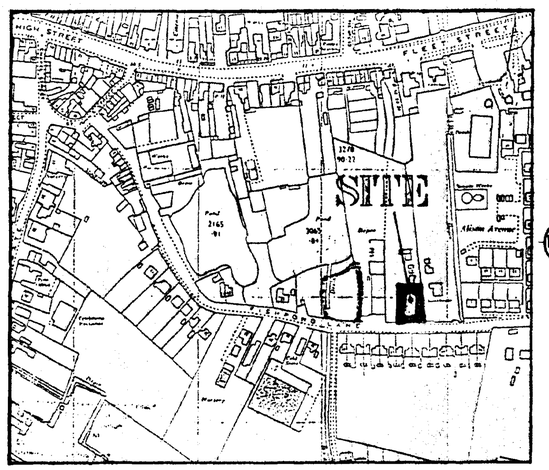

LOCATION PLAN
1/2500

DETERMINED PLAN

NORTH

SOUTH HOLLAND DC
HOUSING & PLANNING
25 JUN 2001
Ref: H01/0710

Rev	Revision	Date

G. R. MERCHANT GRM
I.ENG AMICE FIIWO

ARCHITECTURAL, STRUCTURAL AND LAND DRAINAGE CONSULTANTS

Unit 4, Wrights Mews
12B Park Road, Holbeach,
Spalding, Lincs. PE12 7EE
Tel: 01406 490800
Fax: 01406 425744
E-Mail: G. R. Merchant @ Merchant. Pb. Co. UK

Project
EXTENSION
19 FISHPOND LANE
HOLBEACH
SPALDING LINCS

Client
MR & MRS B FOSTER

Drawing
PLANS & ELEVATIONS [PROPOSED]

Job Ref	Drawing No
02	241/01
Date	Drawn
MAY 2001	GRM

Scales
1/50 1/100 [unless otherwise stated]

DO NOT SCALE FROM THIS DRAWING

This drawing is copyright and may not be altered, traced, photographed or used for any other purpose other than that for which it is issued. The General Contractor is to check all dimensions on site and report any discrepancies to the Architect. All details shown on this drawing including dimensions are based upon and conditional relative to the area. We accept liability only for dimensions specified for structural elements which may be determined during construction unless instructed to the Architect as that design. Unauthorised work may be considered. Site and workers are considered responsible for the safety of operations to maintain specific site conditions before, during and after construction. This drawing is limited in the amount of information contained and does not purport to constitute a full specification of the works. It is solely for the purposes of obtaining Planning / Building Regulation approval. This drawing must not be used as a contract document alone. The works will not be supervised or inspected on site by G R Merchant or any responsible Person. It is the client or their appointed agents responsibility to confirm workmanship, substitution of materials, deliverance for quantities, satisfactory to contract etc.

All materials to be new unless otherwise stated and all components and materials are to be used fitted and installed all in strict accordance with manufacturers instruction and relevant code of practice. Materials shall conform to appropriate British standard specification or BSA certificate or European code equivalent. The Employer / Client shall ensure that the Contractor maintains in agreement with and adheres at all times to the requirements of the Health and Safety Regulations for Building sites and Work places. The Employer / Client is advised that should the works need to comply with the Construction (Design and Management) Regulations an Independent Planning Supervisor will be required. The works shall comprise of all that is shown on the drawing and details. Work that may not specifically shown but may be reasonably inferred as necessary to carry out the works shall be deemed to be included.