Revisions		
Date	For	Details

Proposed Elevations Plot 1



Front Principle Elevation



Side




Rear




Side

Proposed Elevations Plot 2 (Handed)



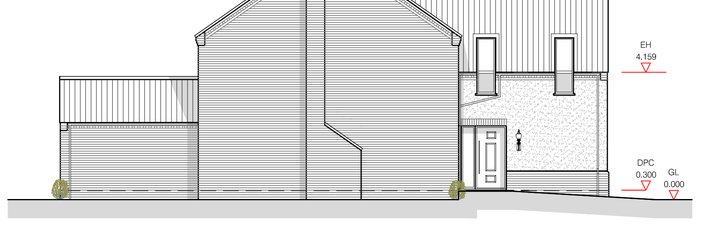




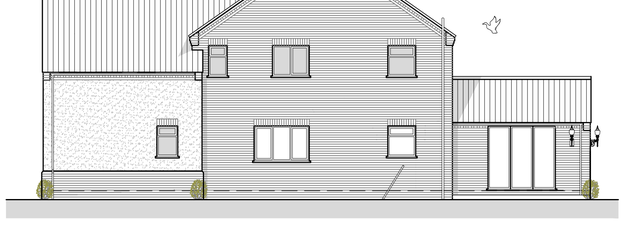


Proposed Floor Plans Scale 1:100
Plot 1

External Footprint= 128.56²m
Ground Floor Footprint= 108.12²m
First Floor Footprint= 92.85²m

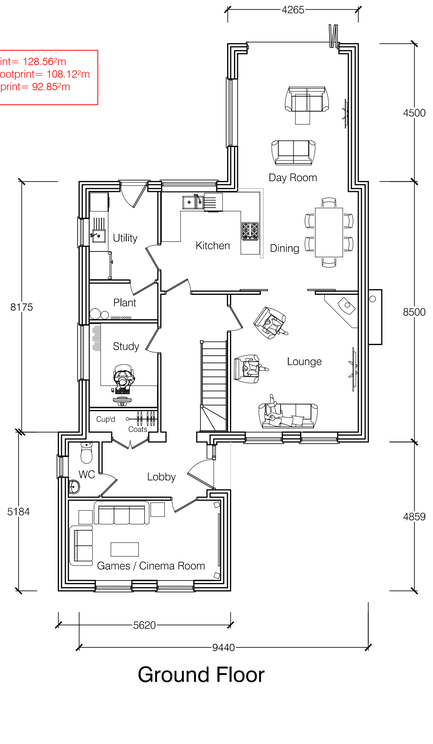


Ground Floor

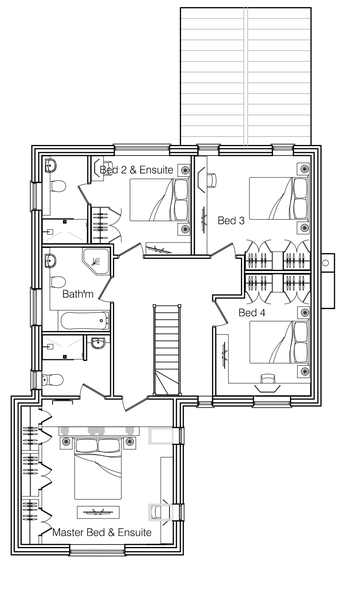


First Floor

Proposed Floor Plans Scale 1:100
Plot 2 (Handed)

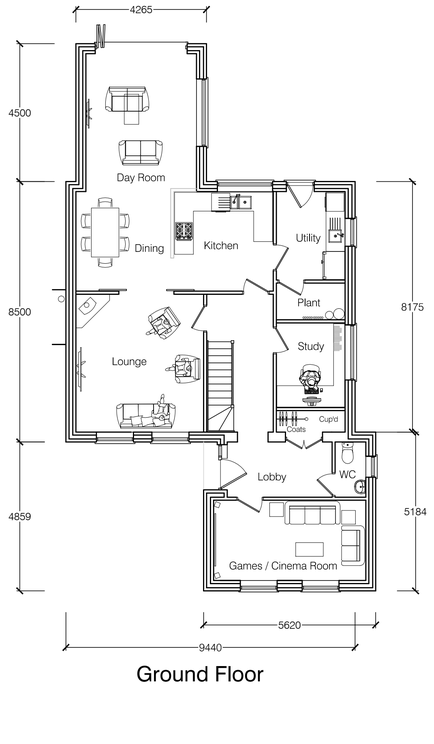

Ground Floor

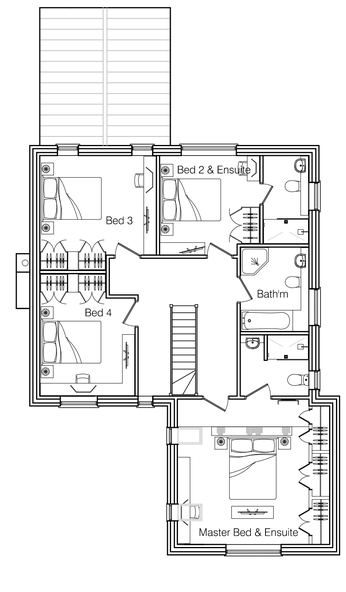

First Floor

0 1000 2000 3000 4000 5000
David Taylor Associates (UK) Ltd
SCALE 1:100 MILLIMETRES

David Taylor Associates UK Ltd
Chartered Architectural Design & Building Consultancy
Chartered Building Engineer & Party Wall Surveyor

Telephone 01553 764160
Mobile 07761 122238
Email david.taylor@dtauk.co.uk / info@dtauk.co.uk
Address 11 Milton Avenue King's Lynn, Norfolk PE30 2QQ
Twitter DAVID_DTAUK
www.dtauk.co.uk

Project: Previous Nursery Land East of Kel Mar, Main Road, Holbeach Drove, Spalding, Linc,s PE12 0PS

Client: Clients of DTAUK **Size:** A1

Title: 2 DETACHED DWELLINGS & GARAGES

Drwg No. 2046-18-2 **Rev:**

Scale: 1:100 **Date:** March 2019

Drawn: DT **Checked:** DT

Drawing Issued For: Planning Consents

DISCLAIMER
The details depicted on this drawing are the copyright of David Taylor Associates (UK) Ltd (the originator) and may not be reproduced without permission. This drawing must not be re-issued, loaned, copied or retained for reference without the consent of David Taylor Associates (UK) Ltd. All dimensions to be checked before site or off-site fabrication by the Contractor, his Sub-contractor or Supplier. Do not scale plans - use figure or grid dimensions where given. Any deviation from the drawing is to be reported to the originator immediately. Structure, structural members & geotechnical investigations are to be carried out & approved by the appointed Structural Engineer. Any deviations to these elements are to be reported to the appointed consultant immediately. Errors omissions and discrepancies should be reported to the originator immediately.

Chartered Institute of Architectural Technologists

© David Taylor Associates UK Ltd 2018

CBuildE chartered building engineer

(ABE) Chartered Building Engineer (Association of Building Engineers) CBuildE Honorary Fellow of the Association for Project Safety (HonFPaPS
Chartered Member of the Institute of Architectural Technologists (MCIAT) Fellow Member of the Chartered Association of Building Engineers