


PLOT 1
NORTH ELEVATION.

PLOT 1
SOUTH ELEVATION
(FACING ROAD)
SCALE : 1:100

PLOT 1
WEST ELEVATION


PLOT 3 PLOT 2
WEST ELEVATION.

PLOTS 2&3.
NORTH & SOUTH
ELEVATION.

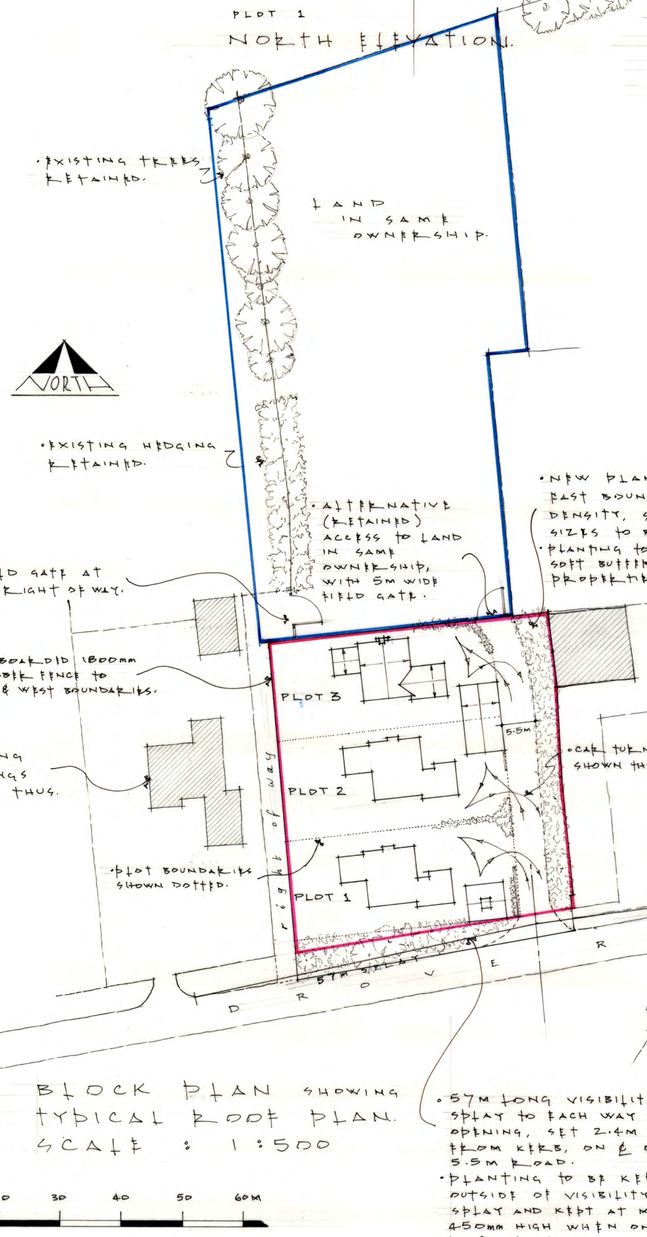


BLOCK PLAN SHOWING
TYPICAL ROOF PLAN.
SCALE : 1:500

•57M LONG VISIBILITY SPLAY TO EACH WAY OF OPENING, SET 2.4M BACK FROM KERB, ON ℄ OF 5.5M ROAD.
•PLANTING TO BE KEPT OUTSIDE OF VISIBILITY SPLAY AND KEPT AT MAX. 450mm HIGH WHEN ON LINE OF SPLAY.

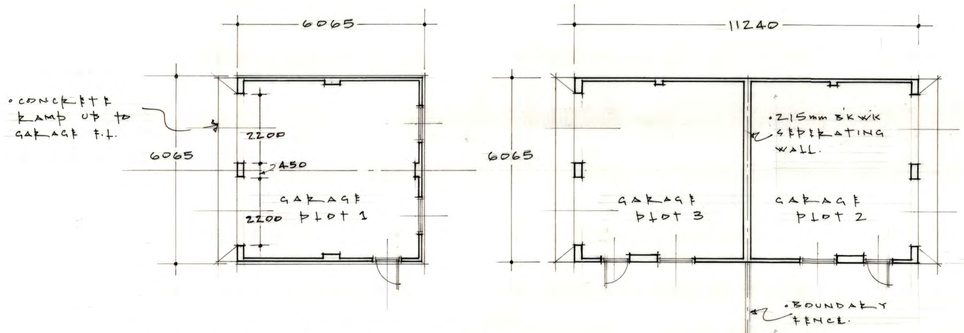

GARAGE FLOOR PLANS

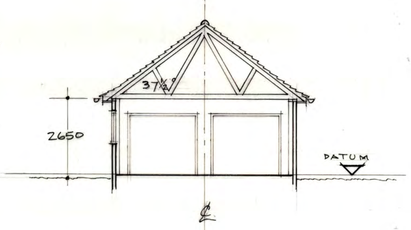

SECTION

THIS DRAWING, INCLUDING NOTES IS TO BE READ IN CONJUNCTION WITH DRAWING No. 2046-18-1.

DISCLAIMER

THE DETAILS DEPICTED ON THIS DRAWING ARE THE COPYRIGHT OF DAVID TAYLOR ASSOCIATES (UK) LTD (THE ORIGINATOR) AND MAY NOT BE REPRODUCED WITHOUT PERMISSION. THIS DRAWING MUST NOT BE RE-ISSUED, LOANED, COPIED OR RETAINED FOR REFERENCE WITHOUT THE CONSENT OF DAVID TAYLOR ASSOCIATES (UK) LTD ERRORS, OMISSIONS AND DISCREPANCIES SHOULD BE REPORTED TO THE ORIGINATOR IMMEDIATELY. ALL DIMENSIONS TO BE CHECKED BEFORE SITE OR OFF-SITE FABRICATION BY THE CONTRACTOR, HIS SUB-CONTRACTOR OR SUPPLIER. DO NOT SCALE PLANS - USE FIGURE OR GRID DIMENSIONS WHERE GIVEN. ANY DEVIATION FROM DRAWING IS TO BE REPORTED TO THE ORIGINATOR IMMEDIATELY. STRUCTURE, STRUCTURAL MEMBERS AND GEOTECHNICAL INVESTIGATIONS ARE TO BE CARRIED OUT AND APPROVED BY THE APPOINTED STRUCTURAL ENGINEER. ANY DEVIATIONS TO THESE ELEMENTS ARE TO BE REPORTED TO THE APPOINTED CONSULTANT IMMEDIATELY.

MATERIALS

- TRADITIONAL BRICK & STONE FACING BRICKS, AUTHOR (MULTI) IN STRETCHER BOND.
- IMERYS HAND MADE PANTILES, BURNT RED WITH ½ RIDGE TILES TO MATCH.
- KRENDA TUNDRA, LIMESTONE WHITE.
- DARK GREY POWDER COATED ALUMINIUM DOOR & WINDOWS.
- DARK GREY POWDER COATED GALVANIZED MILD STEEL GUTTERS AND DOWNPIPES.
- DARK GREY STAINED HARDWOOD FASCIA WITH SOFFIT.
- OFF-WHITE PAINTED TIMBER WITH CORNICE AND LOUVRES WITH LEAD CLAD SKIRT AND LEAD ROLL FLAT ROOF.

PROPOSED NEW HOUSES
WITH GARAGES

HOLBEACH DROVE,
LINCOLNSHIRE.

DATE : JUNE '18
SCALE : 1:100. 1:500 @ A1.

DRAWING No. 2046-18-2

LAWRENCE COUSSELL for
DAVID TAYLOR ASSOCIATES UK LTD.
01553 - 764160