

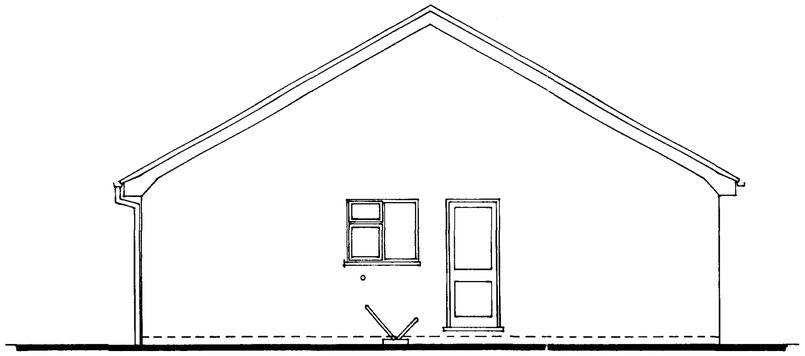



SOUTH ELEVATION 1:50

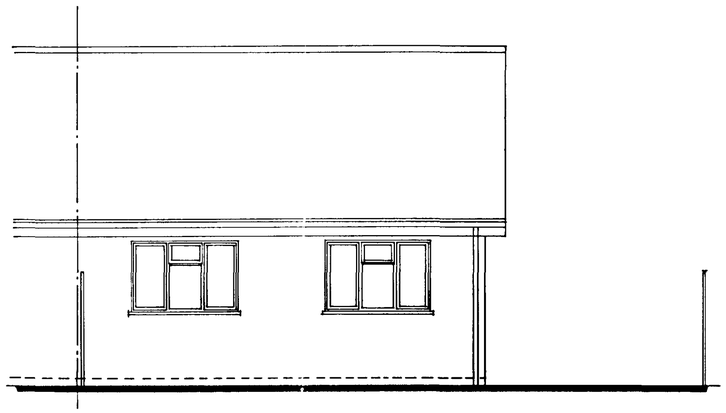


WEST ELEVATION

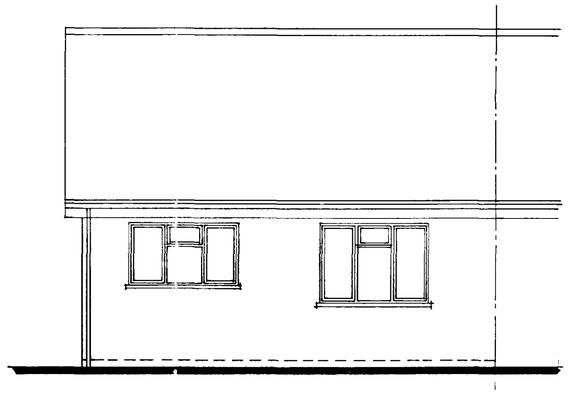

EAST ELEVATION

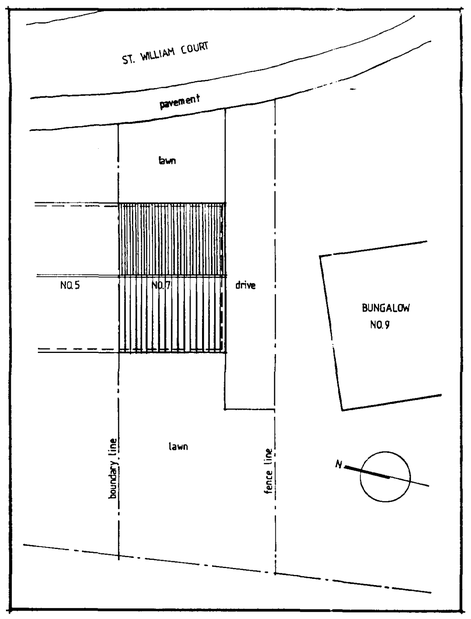

SITE PLAN 1:200

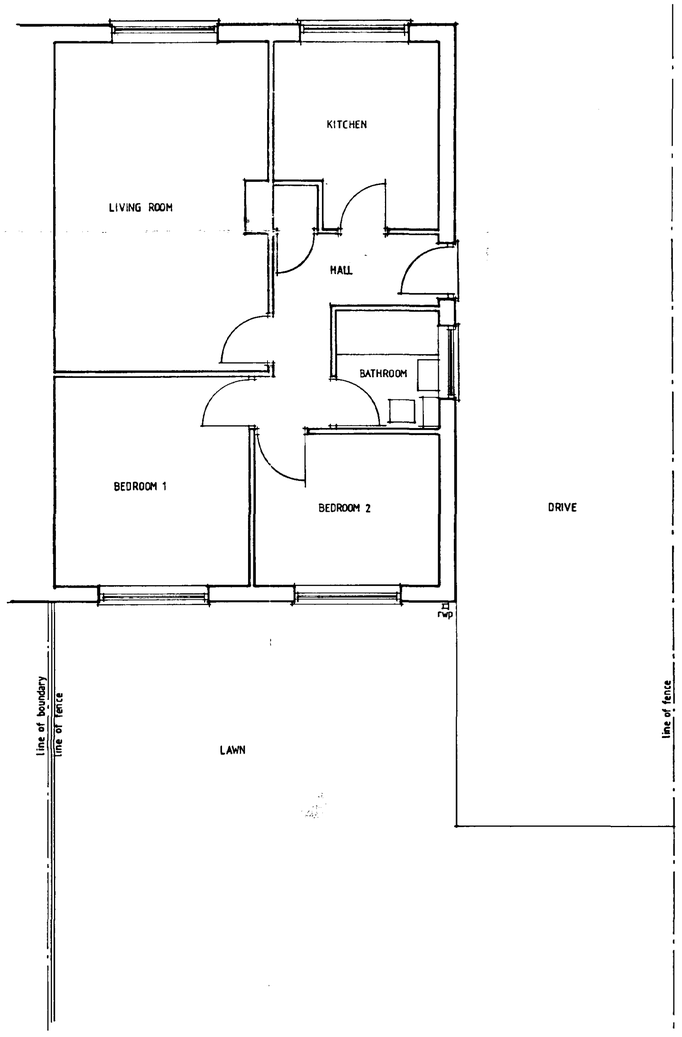

GROUND FLOOR PLAN 1:50

SOUTH HOLLAND DC
HOUSING & PLANNING
11 JUL 1997
Ref: 0784/97

PROPOSED EXTENSION TO 7 SAINT WILLIAM COURT, HOLBEACH FOR MR. S. BAKER


~~PROPOSALS~~
EXISTING.

Date 05/07/97 | Drawn by


Scale 1:50 1:200 | Checked by

Drawing No. 01 | Revision


AM ADMEL 389

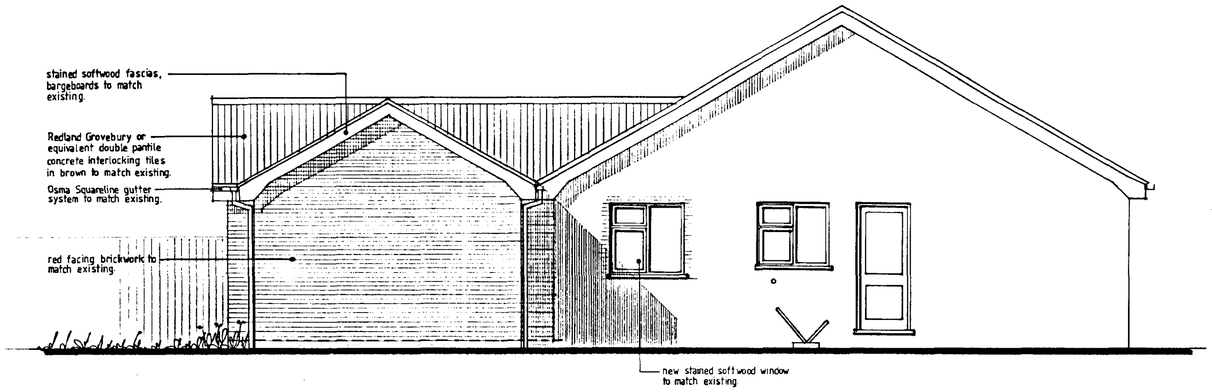


SOUTH ELEVATION 1:50

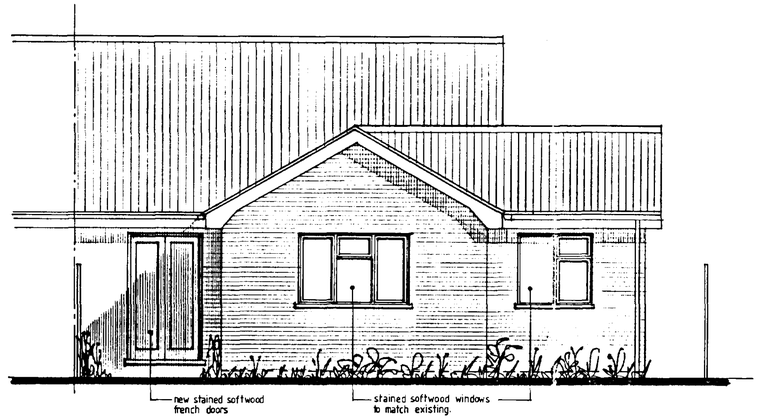


WEST ELEVATION

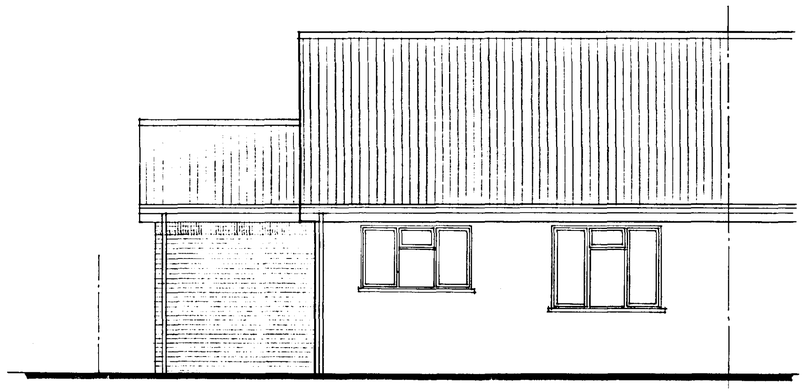


EAST ELEVATION

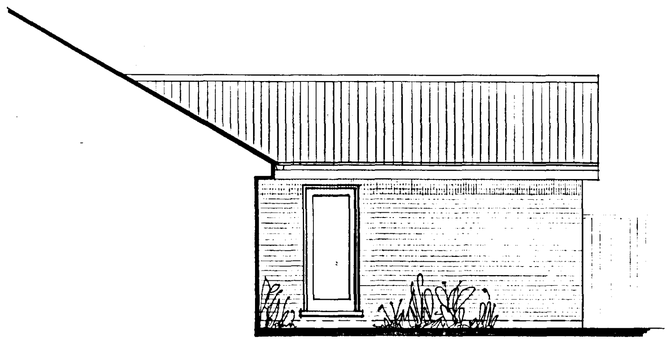

NORTH ELEVATION

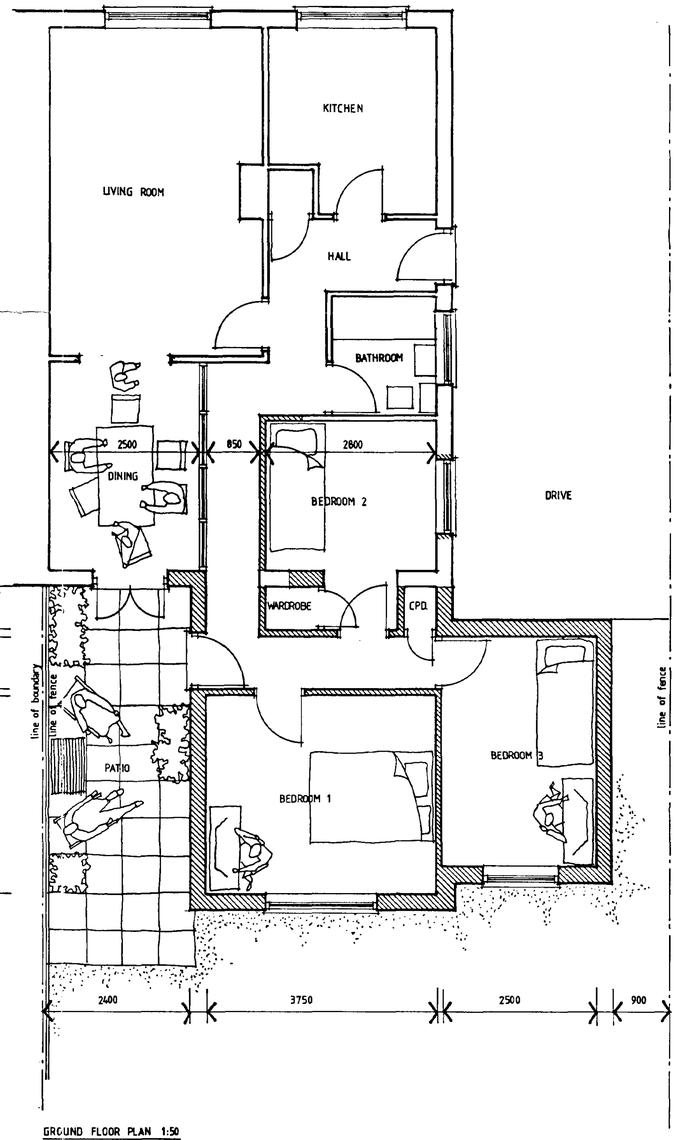

GROUND FLOOR PLAN 1:50

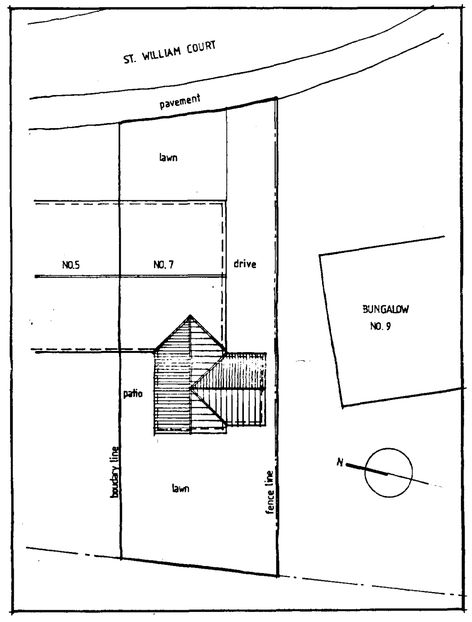

SITE PLAN 1:200

HOUSEHOLDER PLANNING
11 JUL 1997
Ref: 0784/97

PROPOSED EXTENSION TO 7 SAINT WILLIAM COURT, HOLBEACH
FOR MR. S. BAKER

PROPOSALS

Date 05/07/97 | Drawn by

Scale 1:50 1:200 | Checked by

Drawing No. 02 | Revision

AM ADMEL 389