
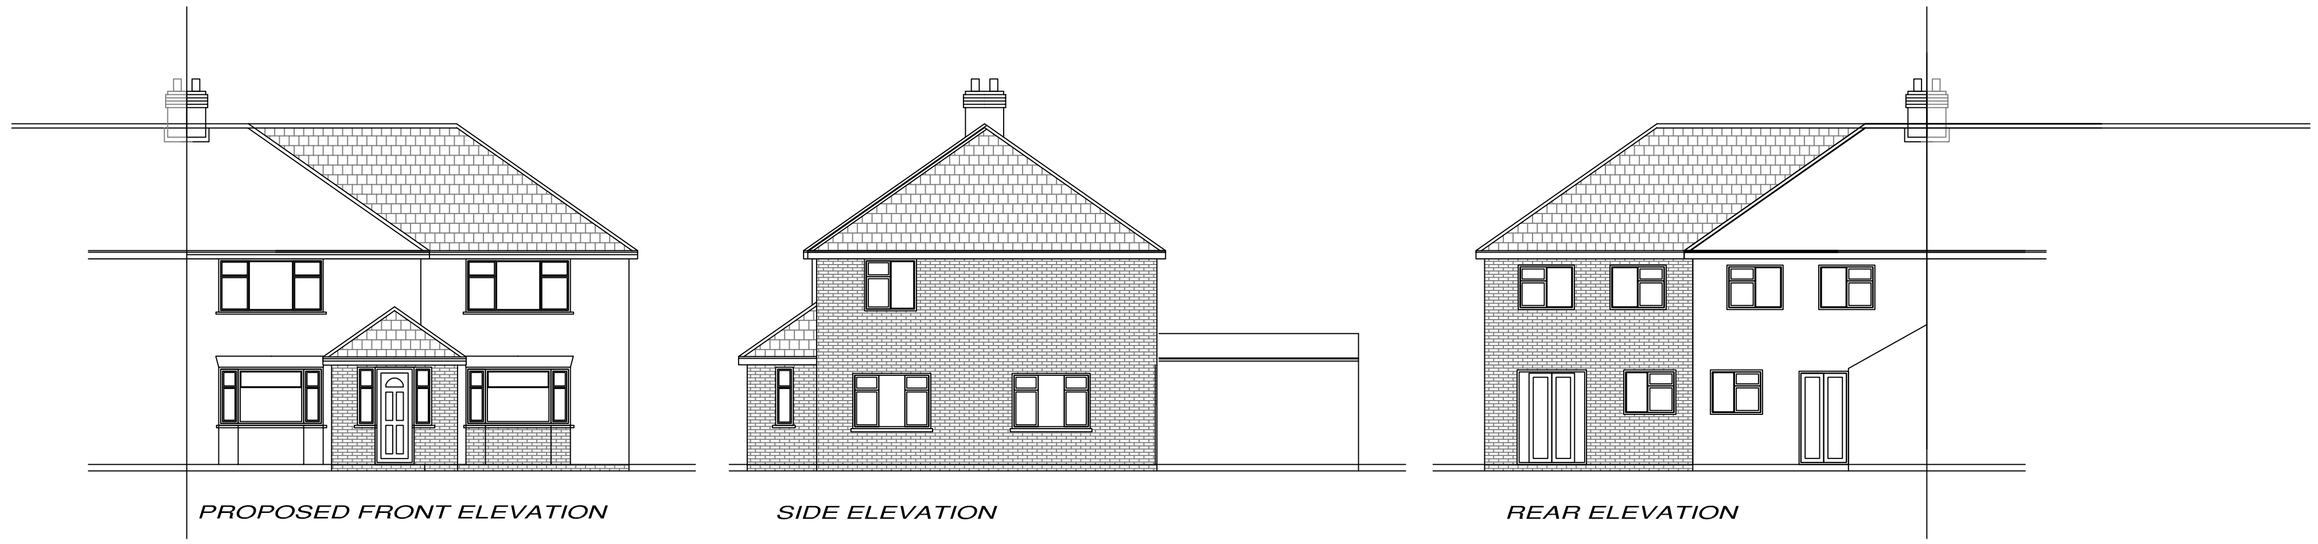


PROPOSED FRONT ELEVATION


SIDE ELEVATION

REAR ELEVATION

ALL FACING MATERIALS TO MATCH EXISTING

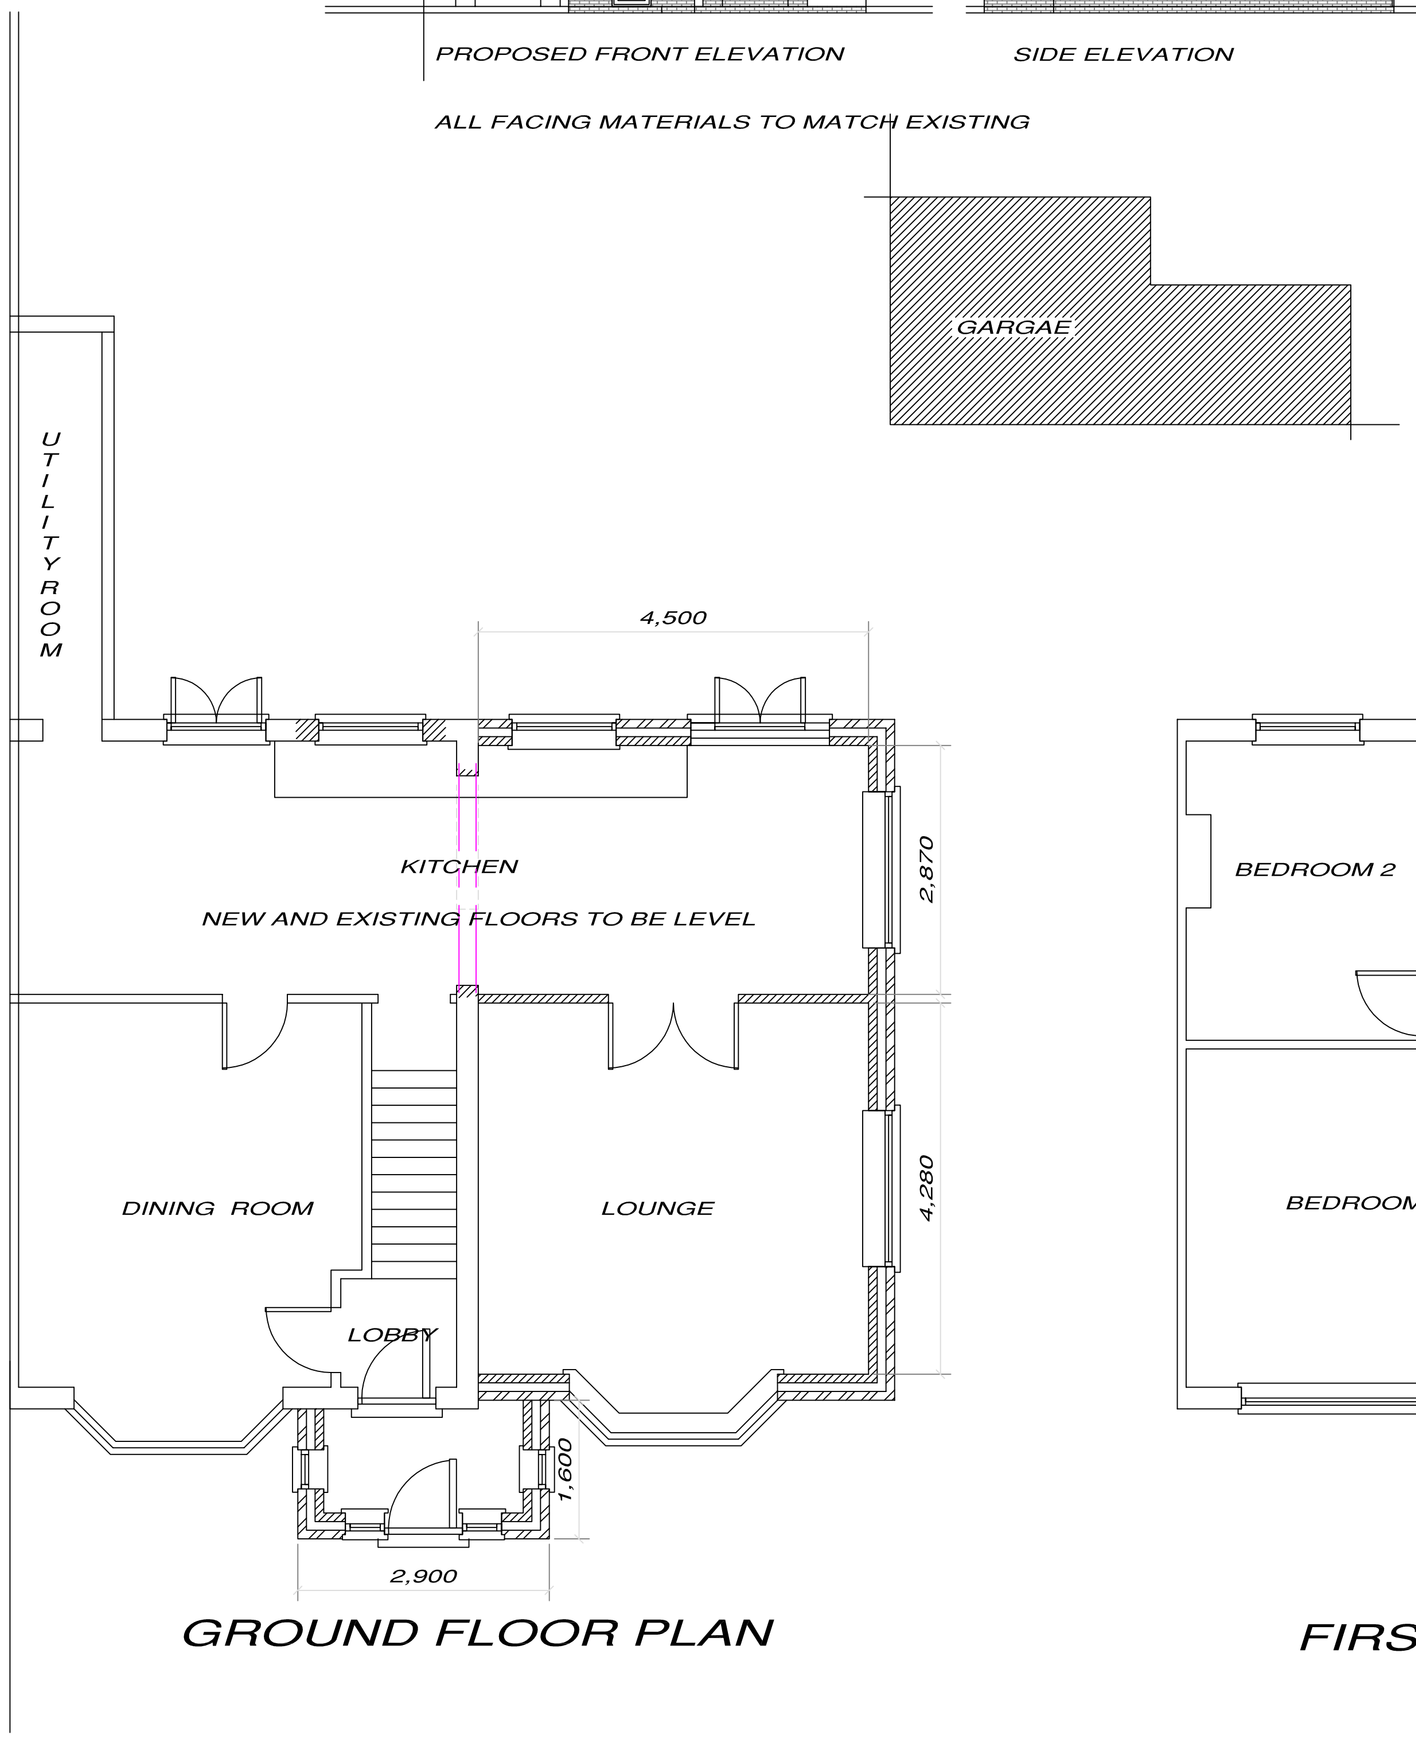

GROUND FLOOR PLAN

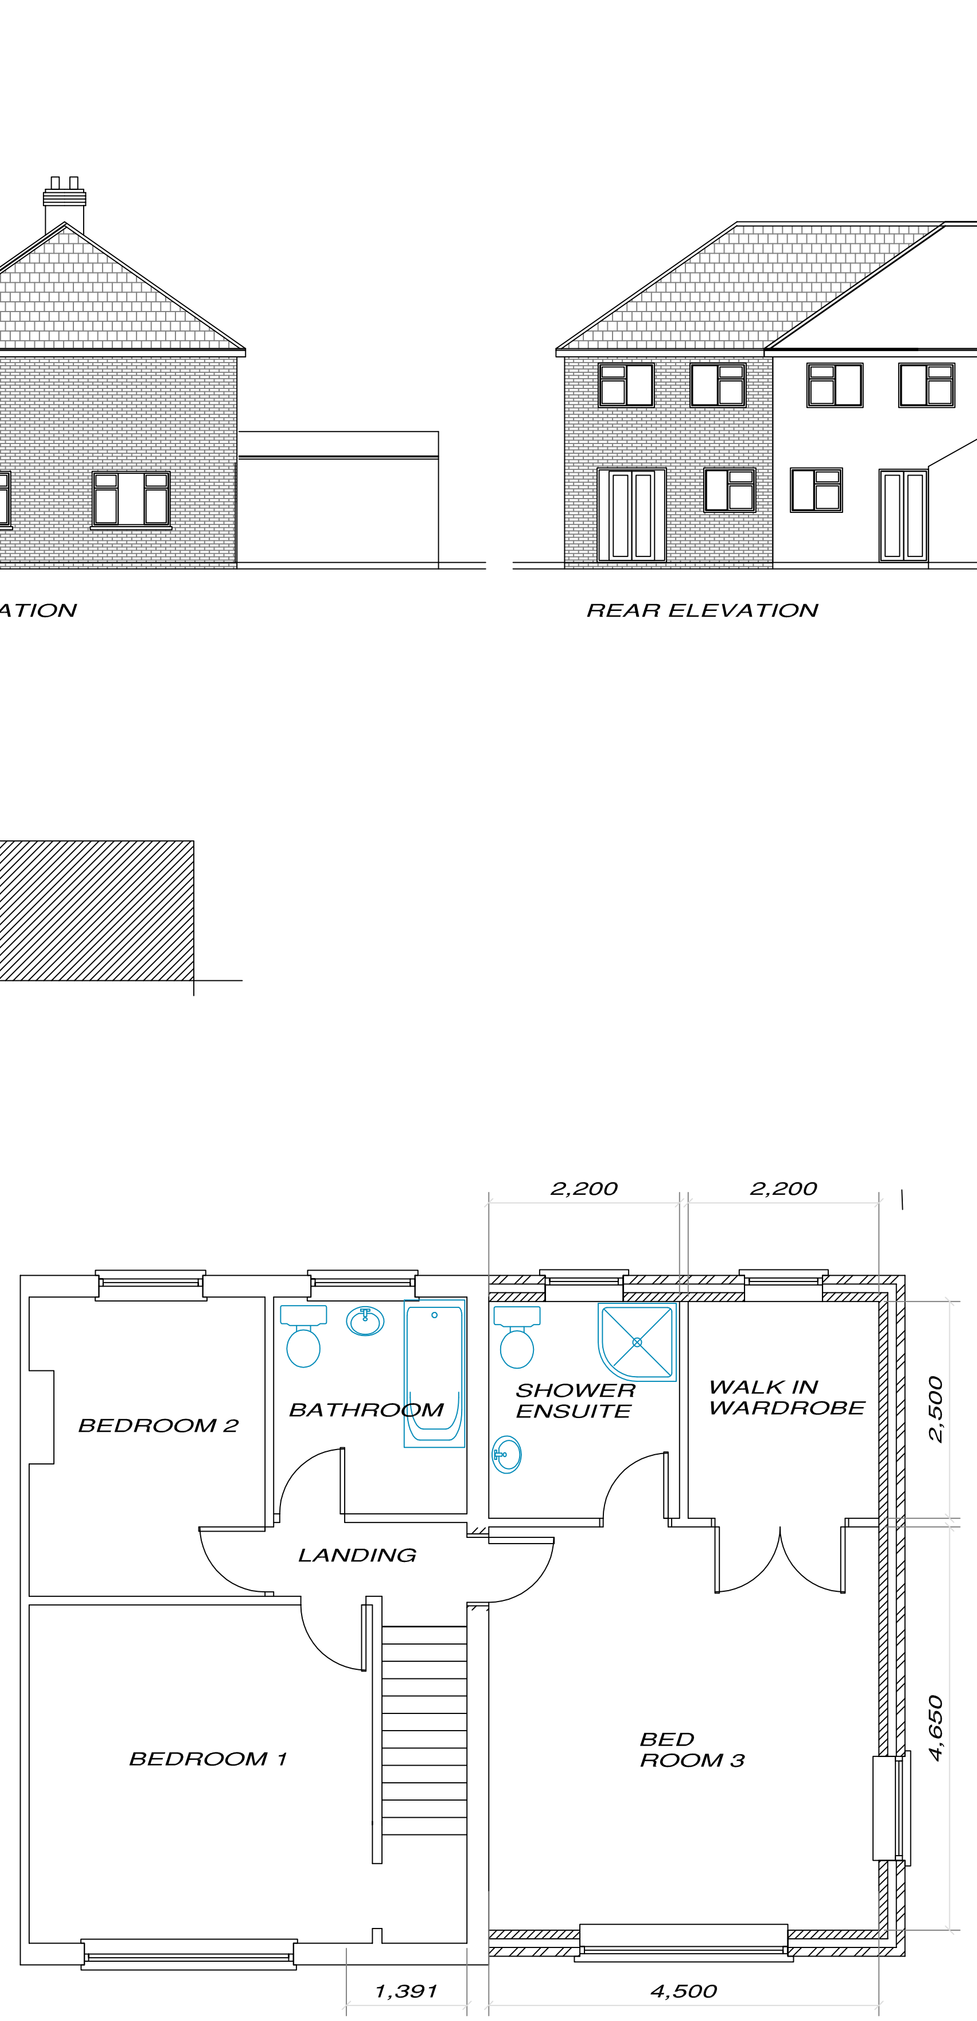

FIRST FLOOR PLAN

Borough Council of Kings Lynn & West Norfolk The Mayors Award — Highly Commended, Residential New Build for Design in the Environment 2011

LABC Peterborough City Council — Winner, New Small Scale housing development 2011; Highly commended Commercial catagory building 2011; Design and Construction award 2010

Building Design Awards Building Excellence in Fenland — Winner, Herritage award for Conversion or Renovation 2010; Highly commended for Conversion or Renovation 2010; Highly commended Heritage award New Build 2009

Rev	Purpose	By	Date
-	-	-	-

D B D S

Web site www.davidbrokerdesignservices.co.uk

DAVID BROKER DESIGN SERVICES
to
CONCEPT 2000
DESIGN AND DEVELOPMENT
LTD
ESTABLISHED 1975

ARCHITECTURAL TECHNICIANS
DANBROOKE HOUSE STATION ROAD
WISBECH ST MARY
WISBECH CAMBS.PE13 4RW
Telephone 01945410421
Facsimile 01945410400
E-mail- david.broker@btinternet.com

Issue:	No 1 For client comment and approval Issued prior to Council approval and subject to ammendment
Client:	D POWELL
Drawing No:	1863 DP1 GA PLANS AND ELEVATIONS
Project:	PROPOSED 2 STOREY SIDE EXTENSION COMPRISING LOUNGE KITCHEN EXTN AND BEDROOM ENSUITE
Site:	No 10 CLOUGH ROAD HOLBEACH BANK SPALDING LINCS

Postcode:	Drawn:	Checked:
PE12 8BW	DB	-
Print Scale:	**Date:**	**Revision No:**
1:50 @ A1	JULY 15	-

DO NOT SCALE FROM THIS DRAWING - All dimensions to be verified on site - This drawing and design remains the copyright of David Broker and may not be reproduced without permission. David Broker or Concept 2000 will not be held responsible for any construction works undertaken prior to approval or before approved plans are issued - Any alterations to details or specifications may invalidate the approval and incurr significant additional costs.