


EXISTING FRONT ELEVATION


SCALE 1:100




SIDE ELEVATION

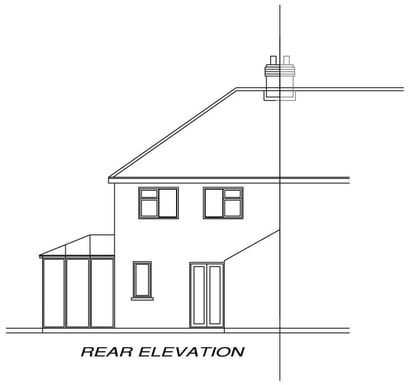


REAR ELEVATION

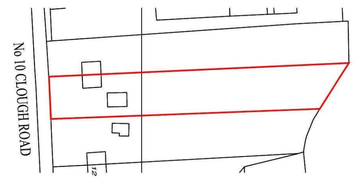


LOCATION PLAN 1:1250

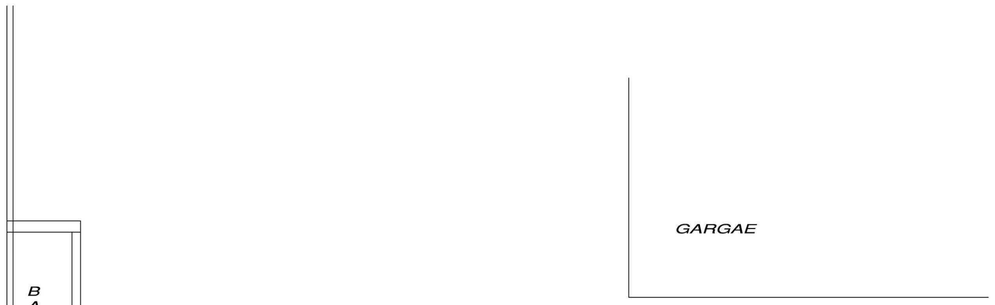


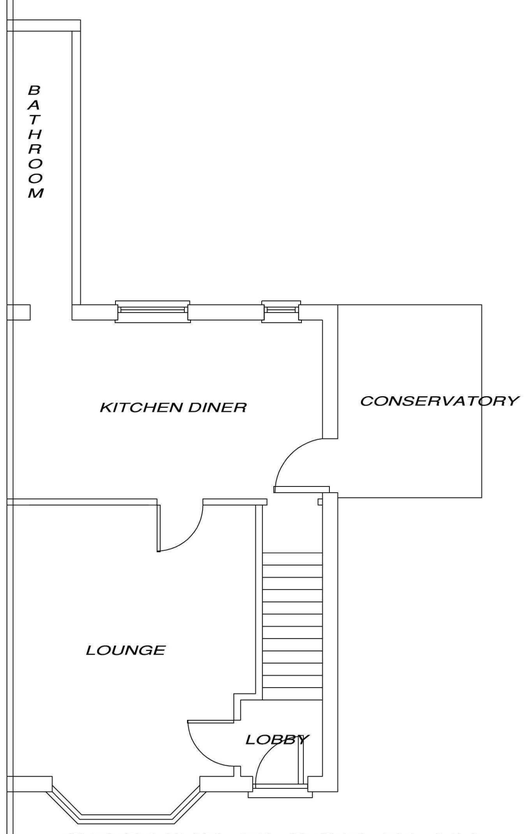

GROUND FLOOR PLAN
SCALE 1:50

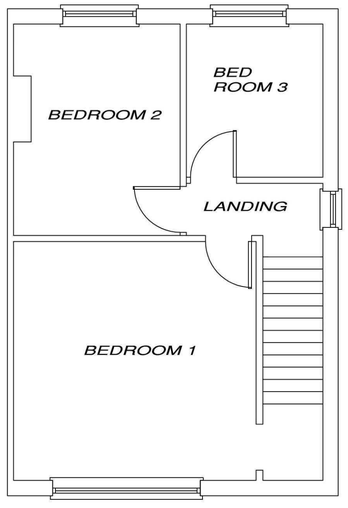

FIRST FLOOR PLAN
SCALE 1:50

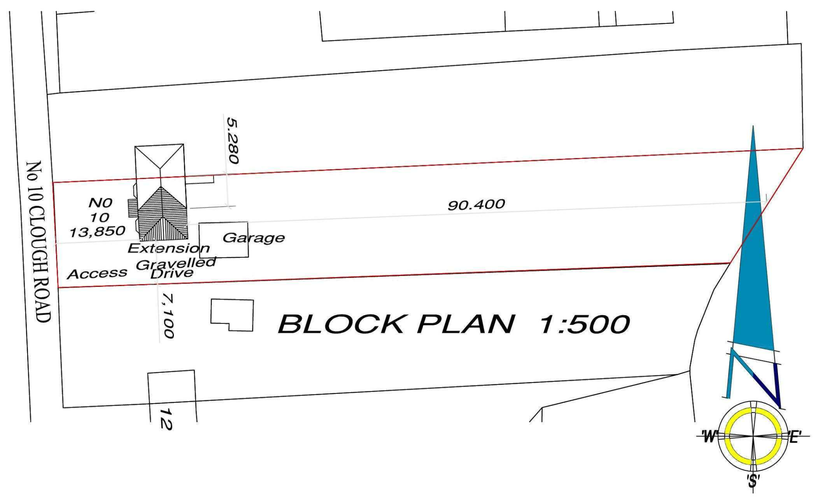

BLOCK PLAN 1:500

LABC
Peterborough City Council

Winner, New Small Scale 2011
Highly commended 2011
Commercial catagory building
Construction Awards Finalist 2010

Building Design Awards
Building Excellence in Penland
Peterborough City Council

Winner, Herritage award 2010
for Conversion or Renovation
Highly commended 2010
for Conversion or Renovation
Highly commended 2009
Heritage award New Build
Design and Construction award
- 2010

Rev	Purpose	By	Date
A	PLANNING REV	-	2010

D B D S

DAVID BROKER DESIGN SERVICES
ta
CONCEPT 2000
DESIGN AND DEVELOPMENT
LTD
ESTABLISHED 1975

ARCHITECTURAL TECHNICIANS
DANBROOKE HOUSE STATION ROAD
WISBECH ST MARY
WISBECH CAMBS PE13 4RW
Telephone 01945410421
Facsimile 01945410400
E-mail david.broker@virgin.net

Issue:	No 1 For client comment and approval Issued prior to Council approval and subject to ammendment
Client:	
Drawing No:	
Project:	
Site:	

Postcode:	Drawn:	Checked:
-		-
Print Scale:	**Date:**	**Revision No:**
1:50 @ A1		-

DO NOT SCALE FROM THIS DRAWING - All dimensions to be verified on site - This drawing and design remains the copyright of David Broker and may not be reproduced without permission. David Broker or Concept 2000 will not be held responsible for any construction works undertaken prior to approval or before approved plans are issued - Any alterations to details or specifications may invalidate the approval and incurr significant additional costs.

Seymour, Sarah

From: David Broker <david.broker@btinternet.com>
Sent: 24 August 2015 16:06
To: _planningadvice
Subject: RE: Invalid App - H09-0793-15 - Applicant: Mr & Mrs D Powell
Attachments: C__WORK_1863 D POWELL 2 STOREY EXTENSION EXISTINGModel (1).pdf

Revised Plan attached,

From: planningadvice@sholland.gov.uk [mailto:planningadvice@sholland.gov.uk]
Sent: 24 August 2015 11:35
To: david.broker@btinternet.com
Subject: Invalid App - H09-0793-15 - Applicant: Mr & Mrs D Powell

H09-0793-15

"This Email, and any attachments, may contain Protected or Restricted information and is intended solely for the individual to whom it is addressed. It may contain sensitive or protectively marked material and should be handled accordingly. If this Email has been misdirected, please notify the author immediately. If you are not the intended recipient you must not disclose, distribute, copy, print or relay on any of the information contained in it or attached, and all copies must be deleted immediately. Whilst we take reasonable steps to try to identify any software viruses, any attachments to this Email may nevertheless contain viruses which our anti-virus software has failed to identify. You should therefore carry out your own anti-virus checks before opening any documents. South Holland District Council will not accept any liability for damage caused by computer viruses emanating from any attachment or other document supplied with this e-mail. All GCSx traffic may be subject to recording and / or monitoring in accordance with relevant legislation."

This email has been scanned by BullGuard antivirus protection.
For more info visit www.bullguard.com