



NORTH ELEVATION

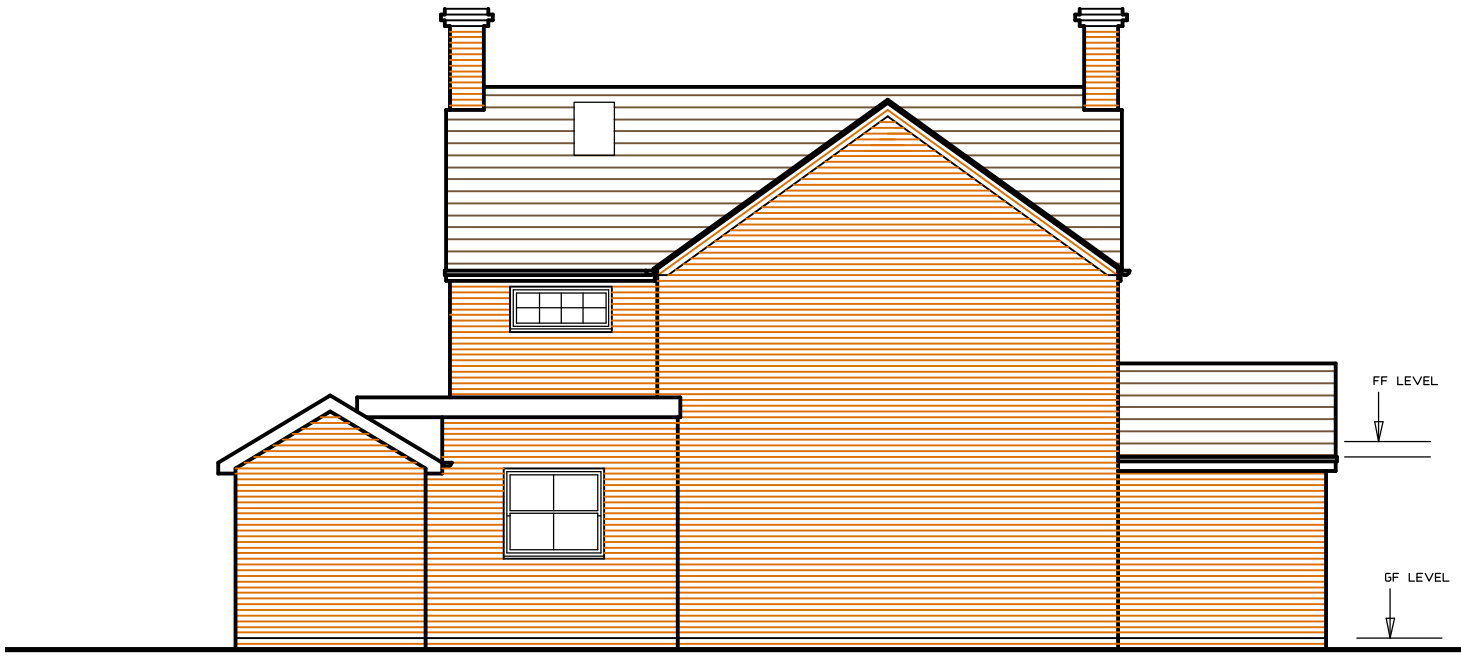


WEST ELEVATION

0 1 2 3 4 5
METRES

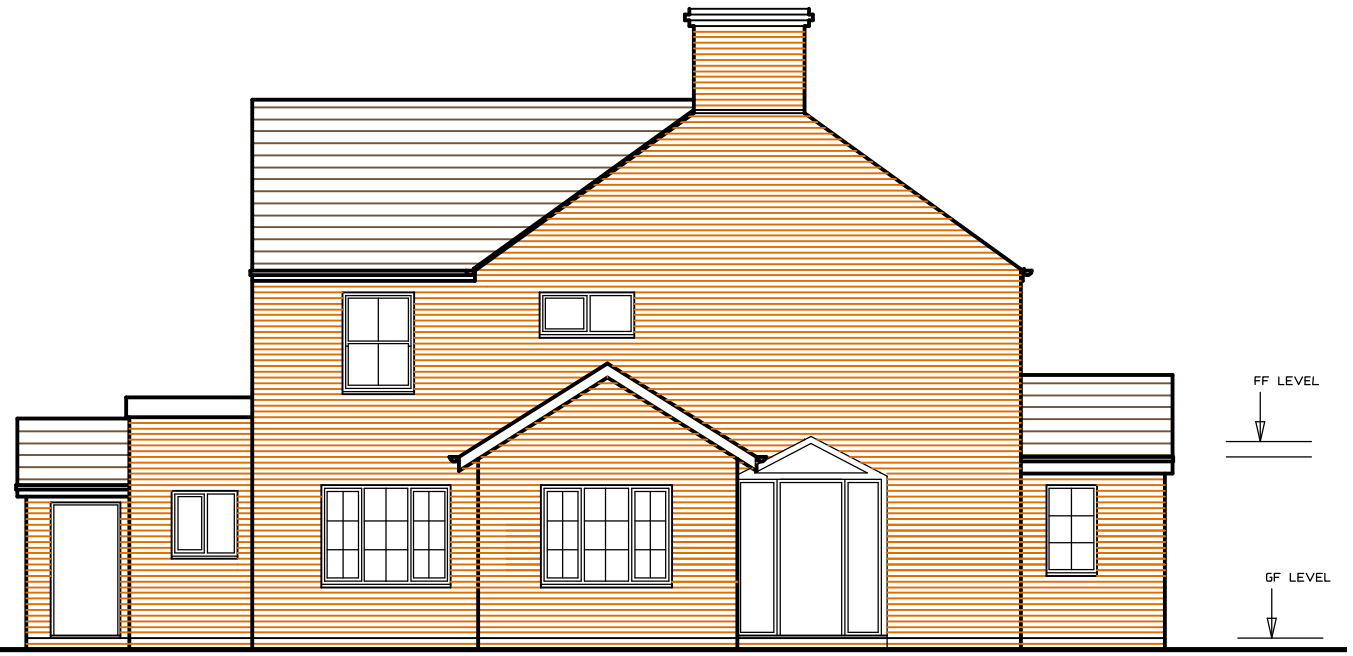

SOUTH ELEVATION

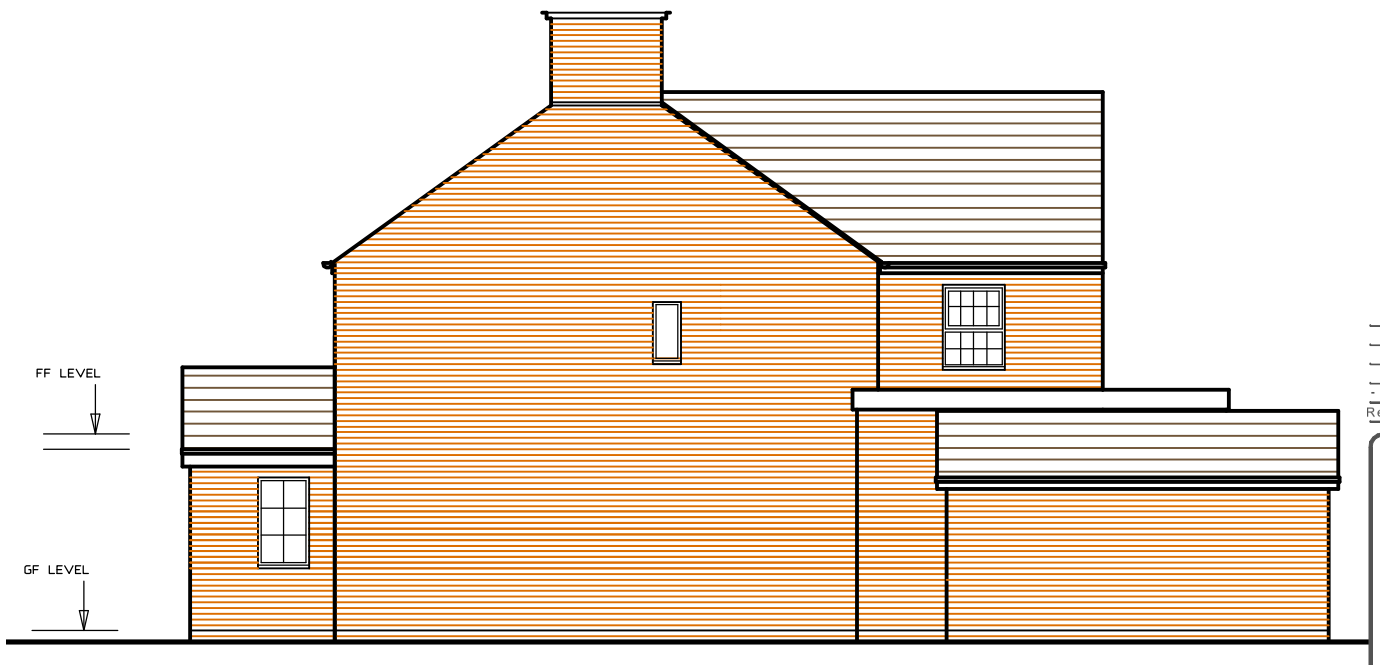

EAST ELEVATION

Rev	Date	Detail
-	-	-

i-lid DESIGN
INTERIOR DESIGN | ARCHITECTURE | PROJECT MANAGEMENT
8 sutcliffe road, wittering, peterborough, PE8 6AY
Tel: 07588 441751 info@i-lid.co.uk
www.i-lid.co.uk

Client: MRS D FISH

Job Title:

LADYSMITH
CRANMORE LANE
HOLBEACH
LINCS

Scale: 1-100@ A3 Date: 04/06/26

Drawing Title
PROPOSED ELEVATIONS

Drawing No.
710SK02-1 Revision -

ALL DRAWINGS ARE THE COPYRIGHT OF I-LID DESIGN