



SOUTH-EAST ELEVATION

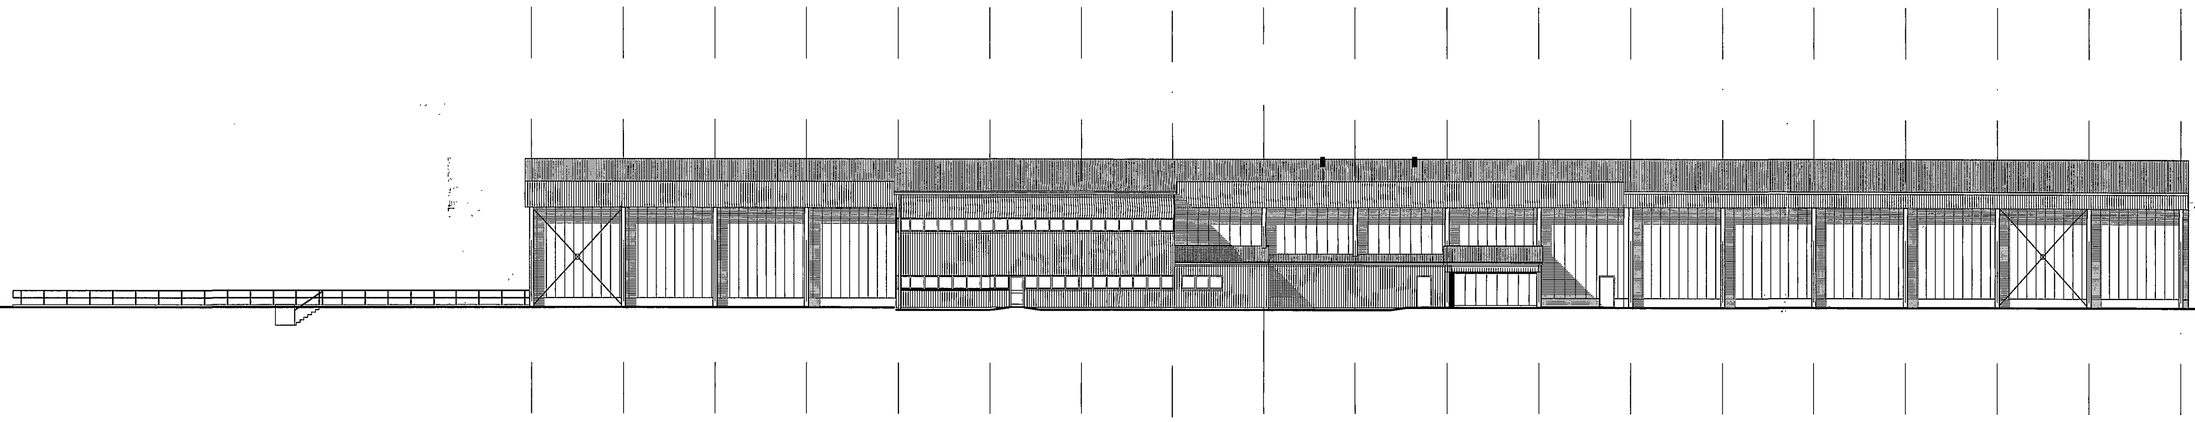

NORTH-WEST ELEVATION unchanged

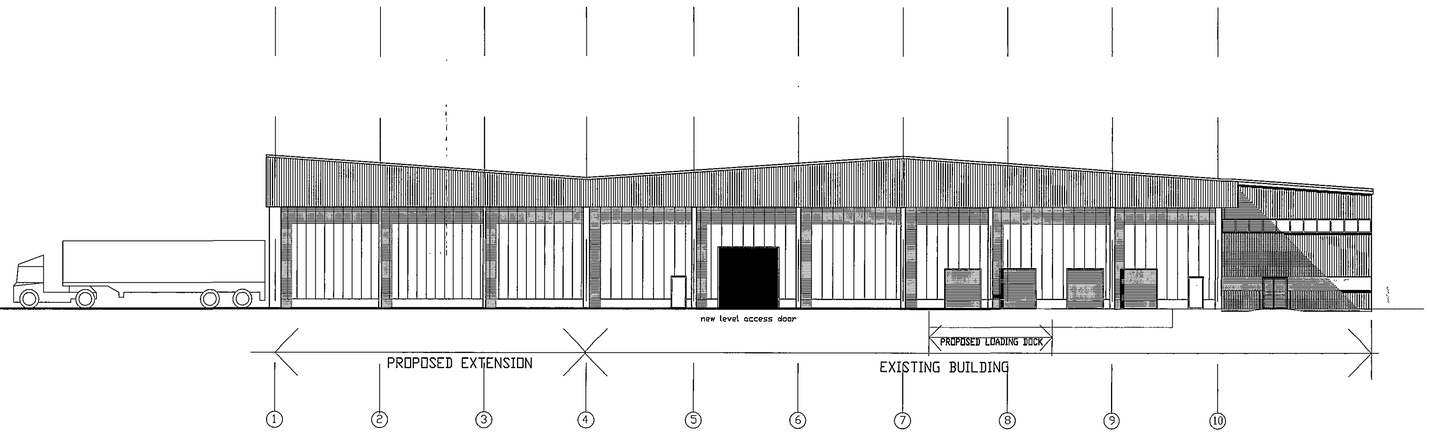

NORTH-EAST ELEVATION

RHDC
Planning & Development
15 JUL 2008
Ref: 0795/08

DC ARCHITECTURAL SERVICES LIMITED
ARCHITECTURAL AND PLANNING SERVICES
THE BARN, PARTNEY MILL, SPILSBY, LINCOLNSHIRE PE23 4PE
TEL NO. 05601 500536; FAX. NO. 01790 752865
E-mail - dcarchitectural@btconnect.com

Client
A.H. WORTH AND CO

DETERMINED PLAN

Project
PROPOSED EXTENSION TO STORE AND LOADING DOCKS

Drawing Title
PROPOSED ELEVATIONS

Drawing Number
DC/SA~~W~~/ 102

Scale
1:200

Drawn
DB

Date
JULY 08

Checked