
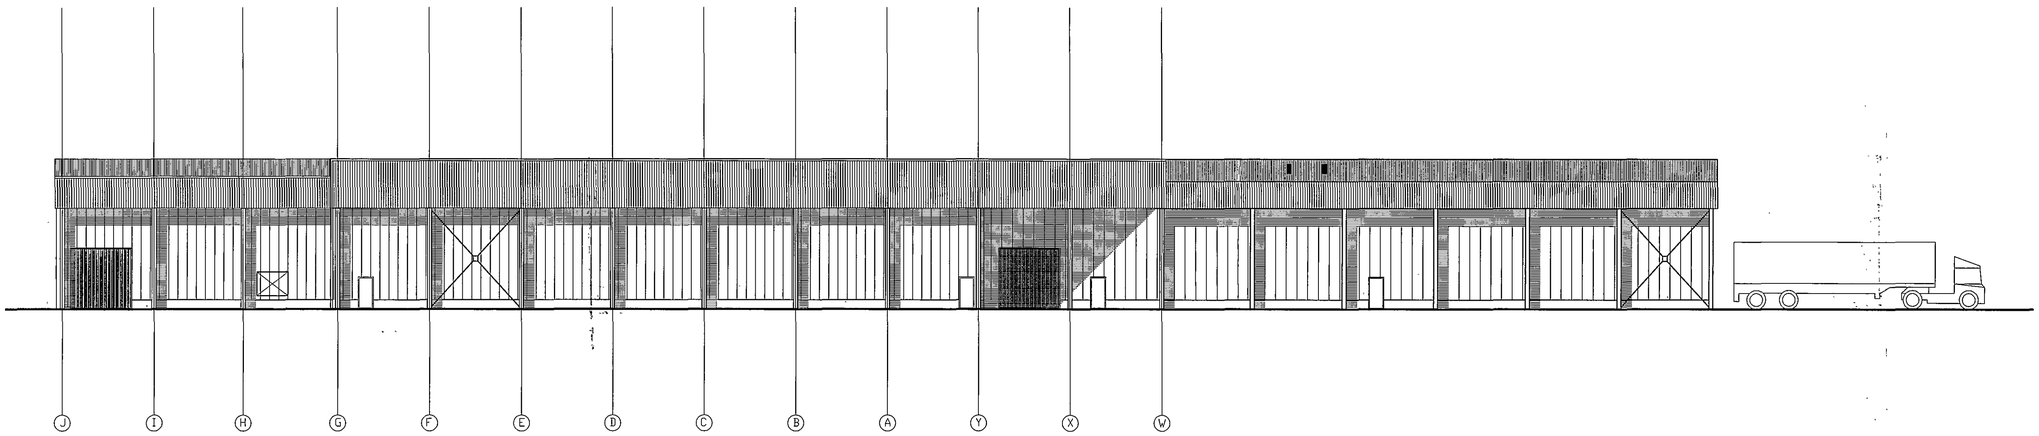



SOUTH-EAST ELEVATION

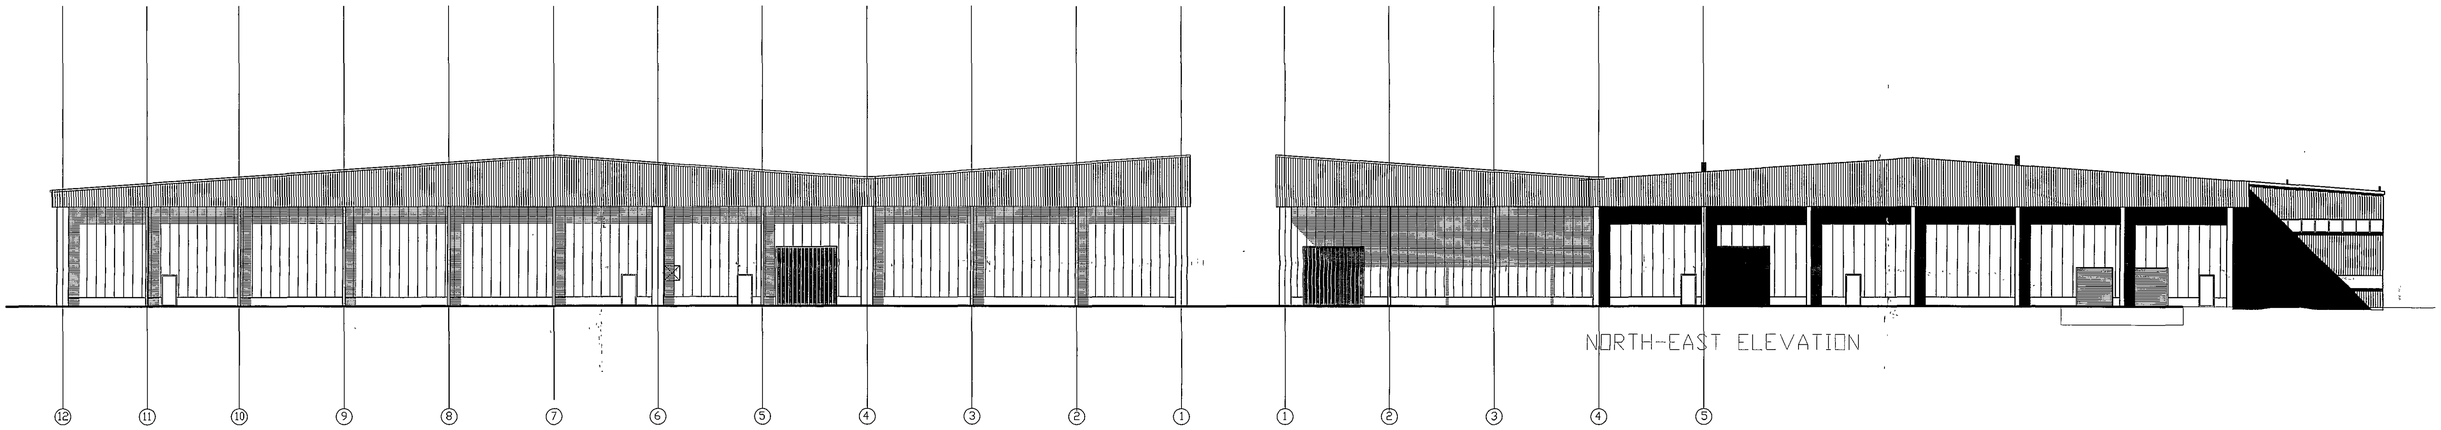

NORTH-EAST ELEVATION

SOUTH-WEST ELEVATION

NORTH-EAST ELEVATION

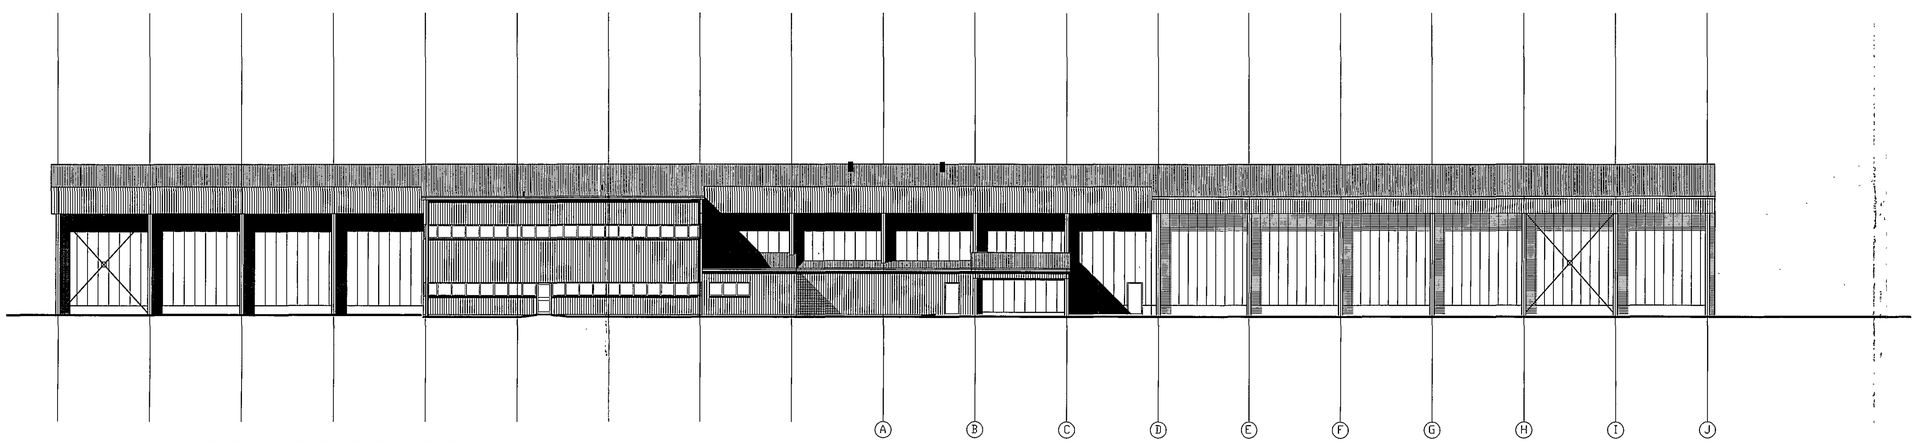

NORTH-WEST ELEVATION

0000 5000 10000

DETERMINED PLAN

SHDC Planning & Development 15 JUL 2008 Ref: 0795/08

DC ARCHITECTURAL SERVICES LIMITED
ARCHITECTURAL AND PLANNING SERVICES
THE BARN, PARTNEY MILL, SPILSBY, LINCOLNSHIRE PE23 4PE
TEL NO. 05601 500536; FAX. NO. 01790 752865
E-mail - dcarchitectural@btconnect.com

Client
A.H. WORTH AND CO

Project
PROPOSED EXTENSION TO STORE AND LOADING DOCKS

Drawing Title
EXISTING ELEVATIONS

Drawing Number
DC/54W/ 103

Scale
1:200

Drawn
DB

Date
JULY 08

Checked