

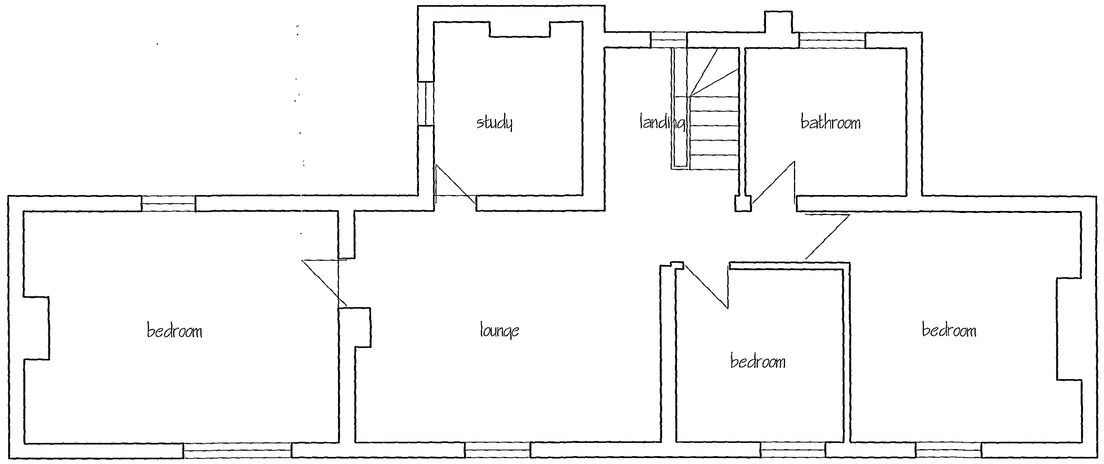



FIRST FLOOR PLAN

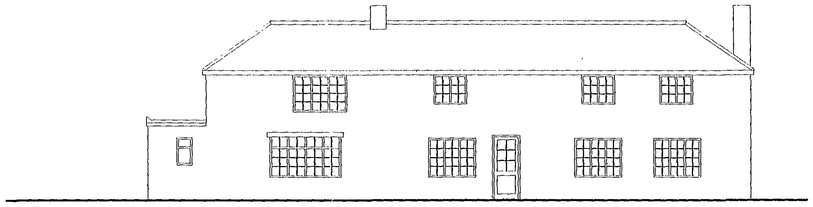


FRONT ELEVEATION

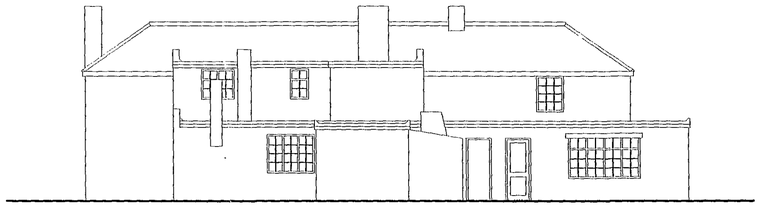


REAR ELEVEATION

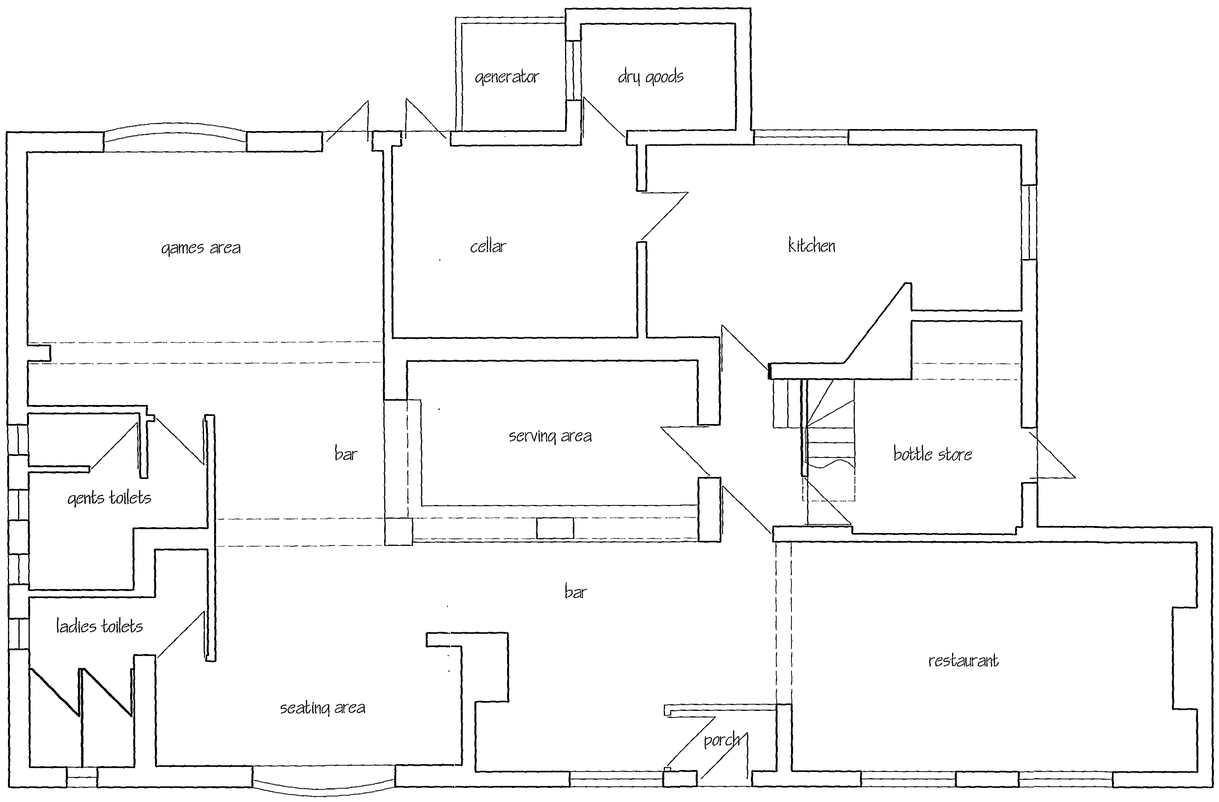

GROUND FLOOR PLAN

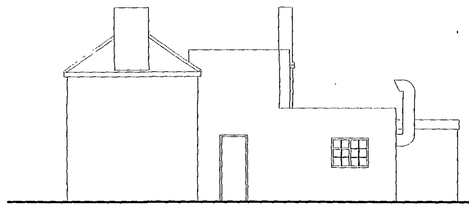

SIDE ELEVEATION

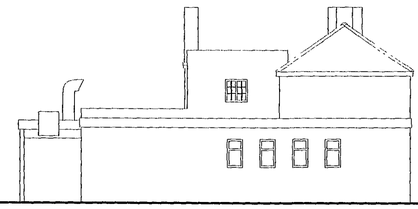

SIDE ELEVEATION

DETERMINED PLAN

Planning & Development
15 JUL 2008
Ref: 0797/08

revision	date	init.	revision details.

COOPER ARCHITECTURAL DESIGN
WOODBINE COTTAGE, HOCKLESGATE, FLEET, SPALDING, LINC'S PE12 6LF
Tel: 01406 426899
Mobile . 07808 125 778
E-MAIL : c.a.d@btconnect.com

Client.
MR & MRS I IRVINE

Project.
PROPOSED ALTERATIONS & EXTENSION
THE PLOUGH P.H. 1 JEKILS BANK
HOLBEACH ST. JOHNS
SPALDING
LINCS

Drawing.
PLANS & ELEVATIONS AS EXISTING

Scale 1:50 1:100	Drawing No. 08-02-01
Date. MAR 2008	Drawn. J.C.