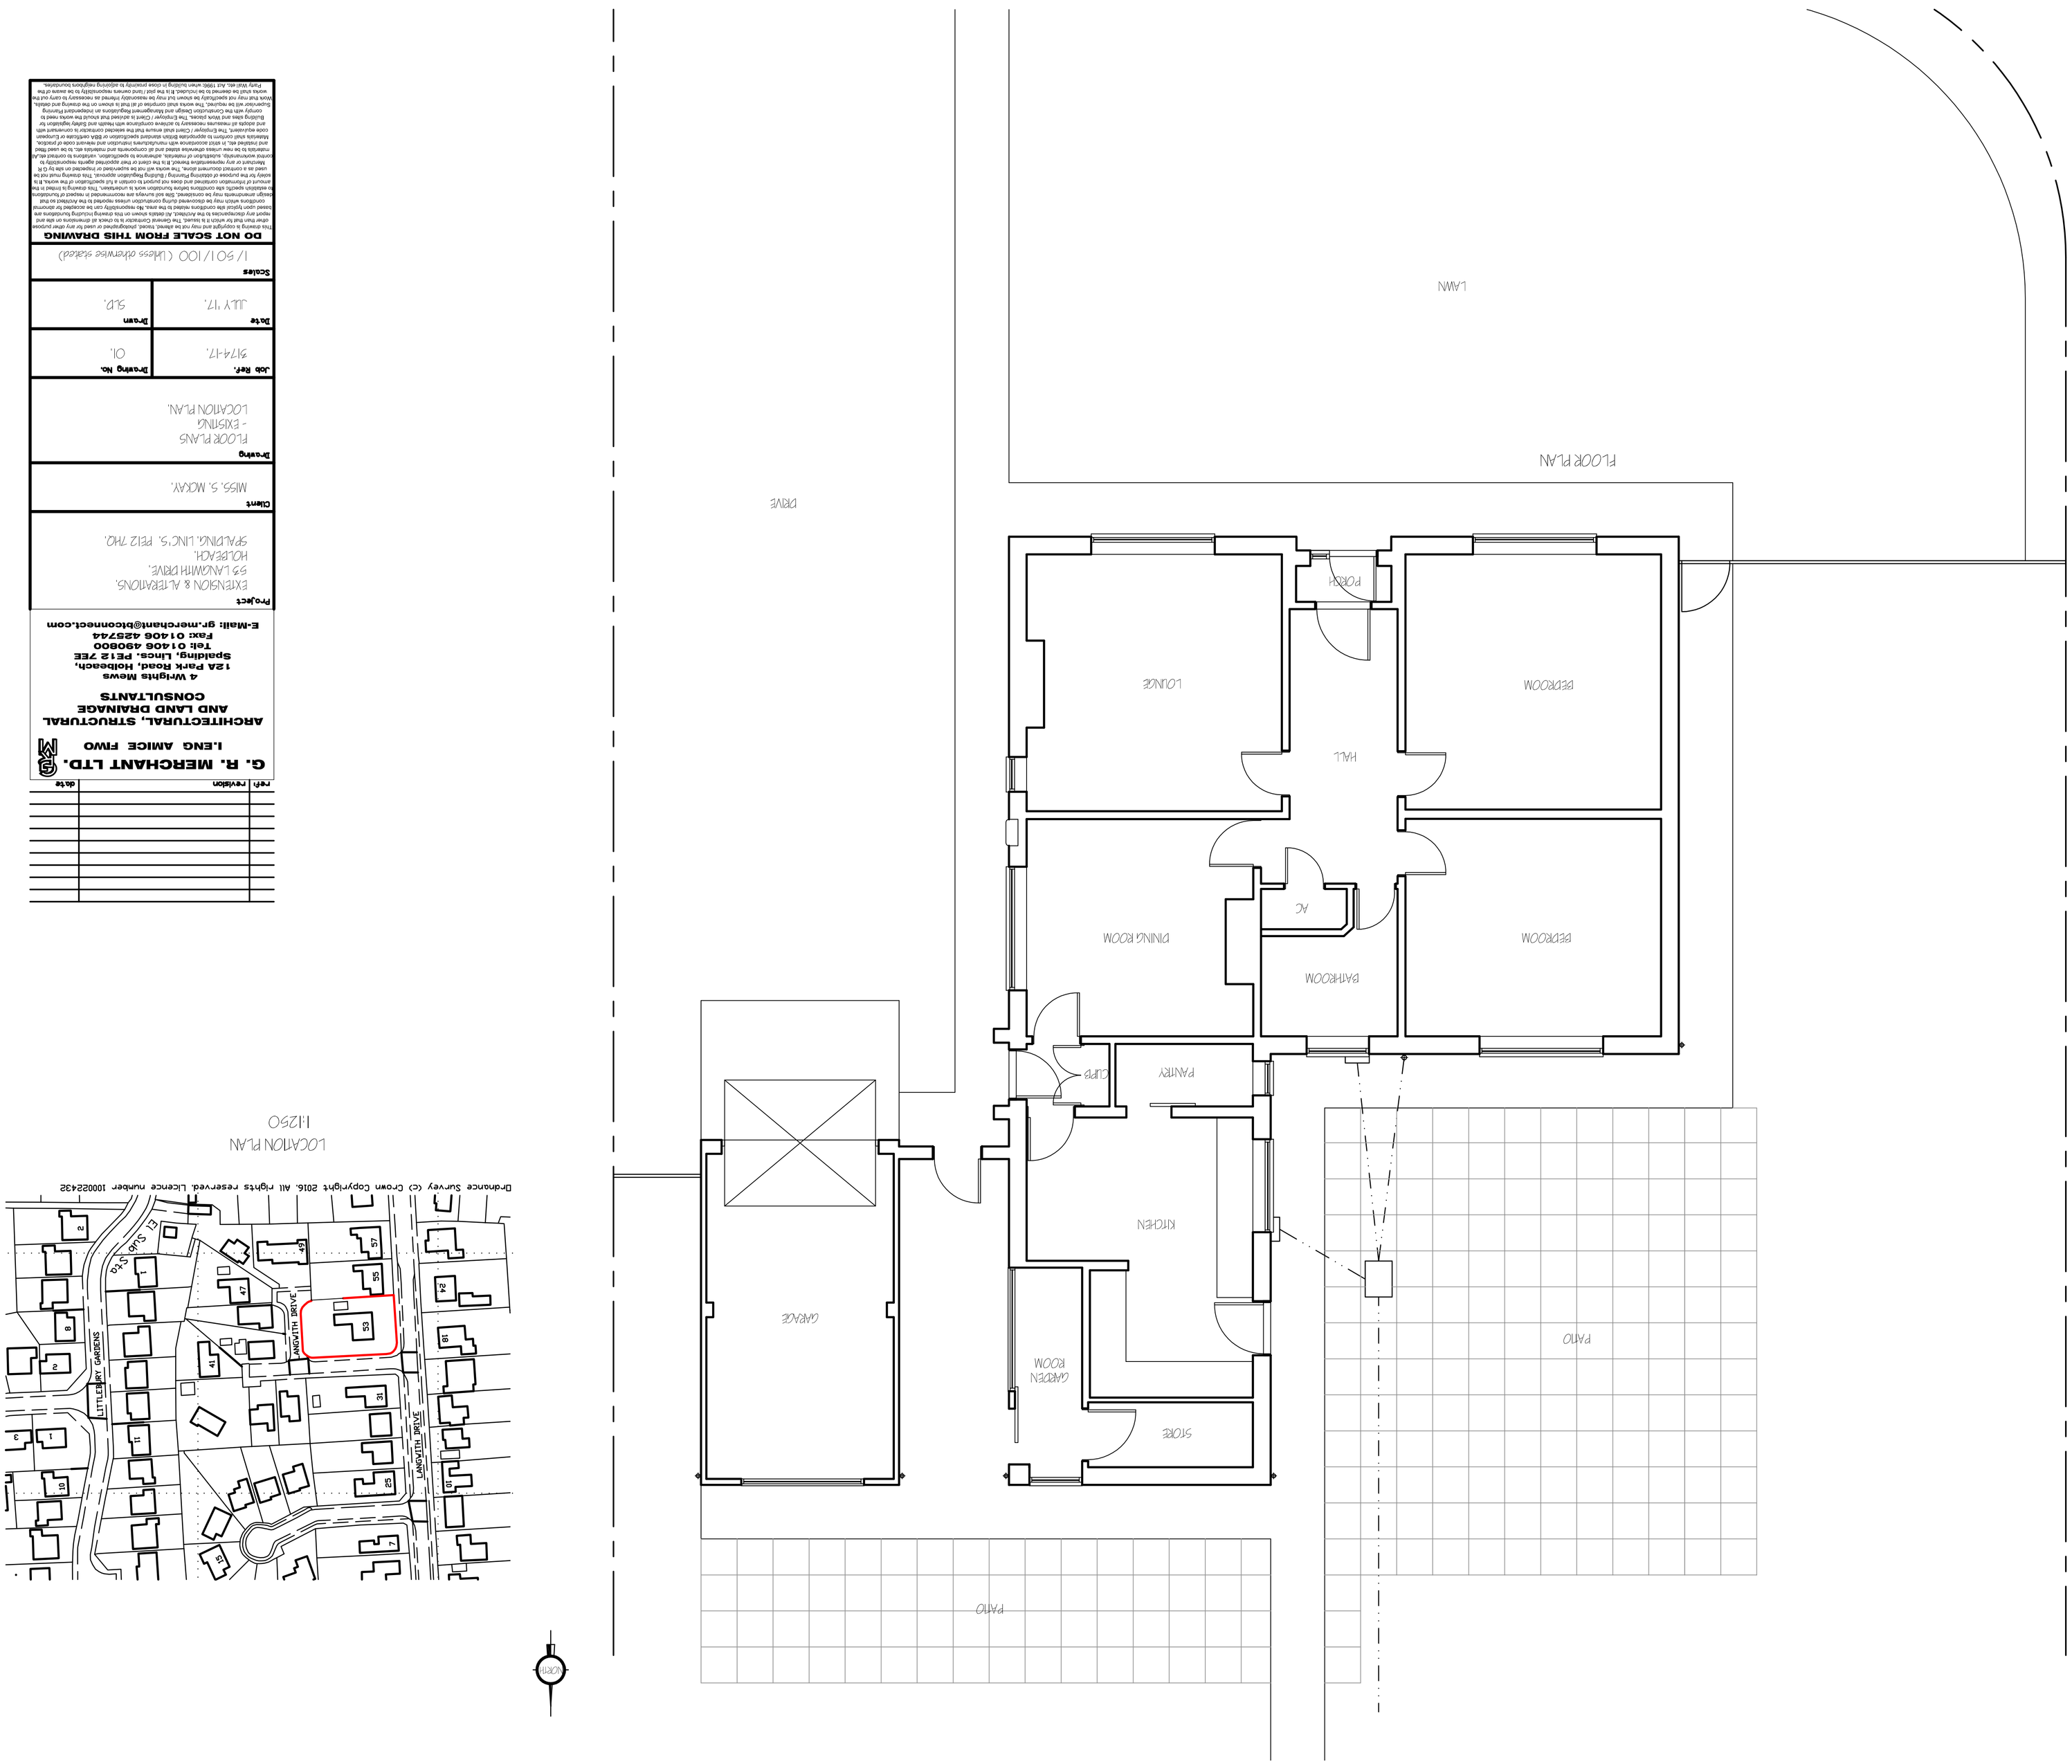


LOCATION PLAN
1:1250

ref:	revision	date

G. R. MERCHANT LTD.
I.ENG AMICE FIWO

ARCHITECTURAL, STRUCTURAL AND LAND DRAINAGE CONSULTANTS

4 Wrights Mews
12A Park Road, Holbeach, Spalding, Lincs. PE12 7EE
Tel: 01406 490800
Fax: 01406 425744
E-Mail: gr.merchant@btconnect.com

Project
EXTENSION & ALTERATIONS.
59 LAVGWITH DRIVE.
HOLBEACH.
SPALDING. LINC'S. PE12 7HQ.

Client
MISS. S. MCKAY.

Drawing
FLOOR PLANS
- EXISTING
LOCATION PLAN.

Job Ref.	Drawing No.
9174-17.	01.
Date	**Drawn**
JULY '17.	S.L.D.

Scales
1/ 50\1/100 (Unless otherwise stated)

DO NOT SCALE FROM THIS DRAWING
This drawing is copyright and may not be reused, photographed or used for any other purpose other than for which it is issued. The General Contractor is to check all dimensions on site and report any discrepancies to the Architect. All details shown on this drawing including foundations are diagrammatic only and are to be checked and approved by the Local Authority Building Control Officer before work commences. Any variations to the approved drawings or conditions which may be encountered during construction must be reported to the Architect so that amendments may be considered. Site soil surveys are recommended in respect of foundations to establish specific site conditions before foundation work is undertaken. This drawing is limited in its use as a contract document and does not purport to contain a full specification of the works. It is solely for the purpose of obtaining Planning / Building Regulation approval. This drawing must not be used for the purpose of tendering or quotation without the addition of a specification of the works and amount of timescales contained and does not purport to contain a full specification of the works. It is therefore of any representative thereof, it is the client or their appointed agents responsibility to ensure workmanship, substitution of materials, dimensions or specification, variations to contract etc. relative to the new Unless otherwise stated and all components and materials are to be used fitted and installed etc. in strict accordance with manufacturers instruction and relevant code of practice. Materials or components specified by trade name or catalogue reference may be substituted by an equivalent upon the Contractor obtaining the Architects written approval. The Contractor is advised that should any work need to be carried out which could be deemed to be included in the price of land owners responsibility to be aware of the Party Wall etc. Act 1996 when building in close proximity to adjoining neighbors boundaries.