



End Elevation


Front Elevation

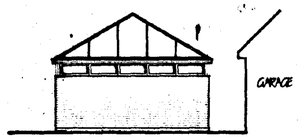


End Elevation

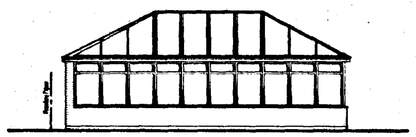

Rear Elevation

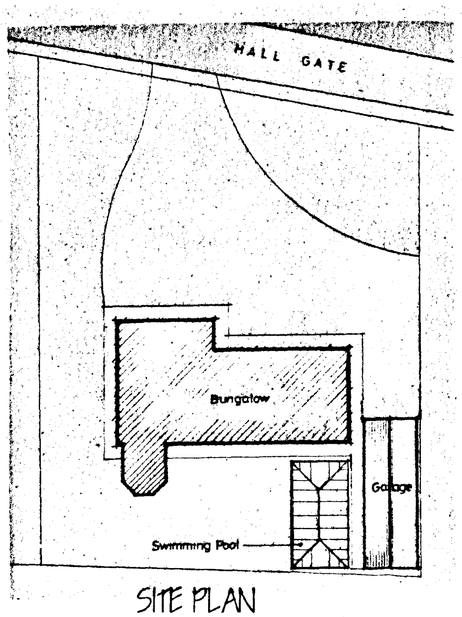


SITE PLAN
1/250

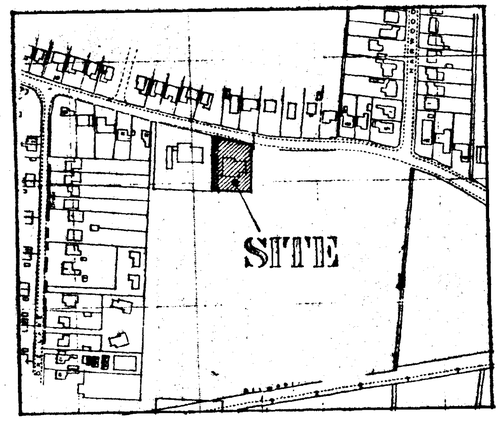

LOCATION PLAN
1/2500



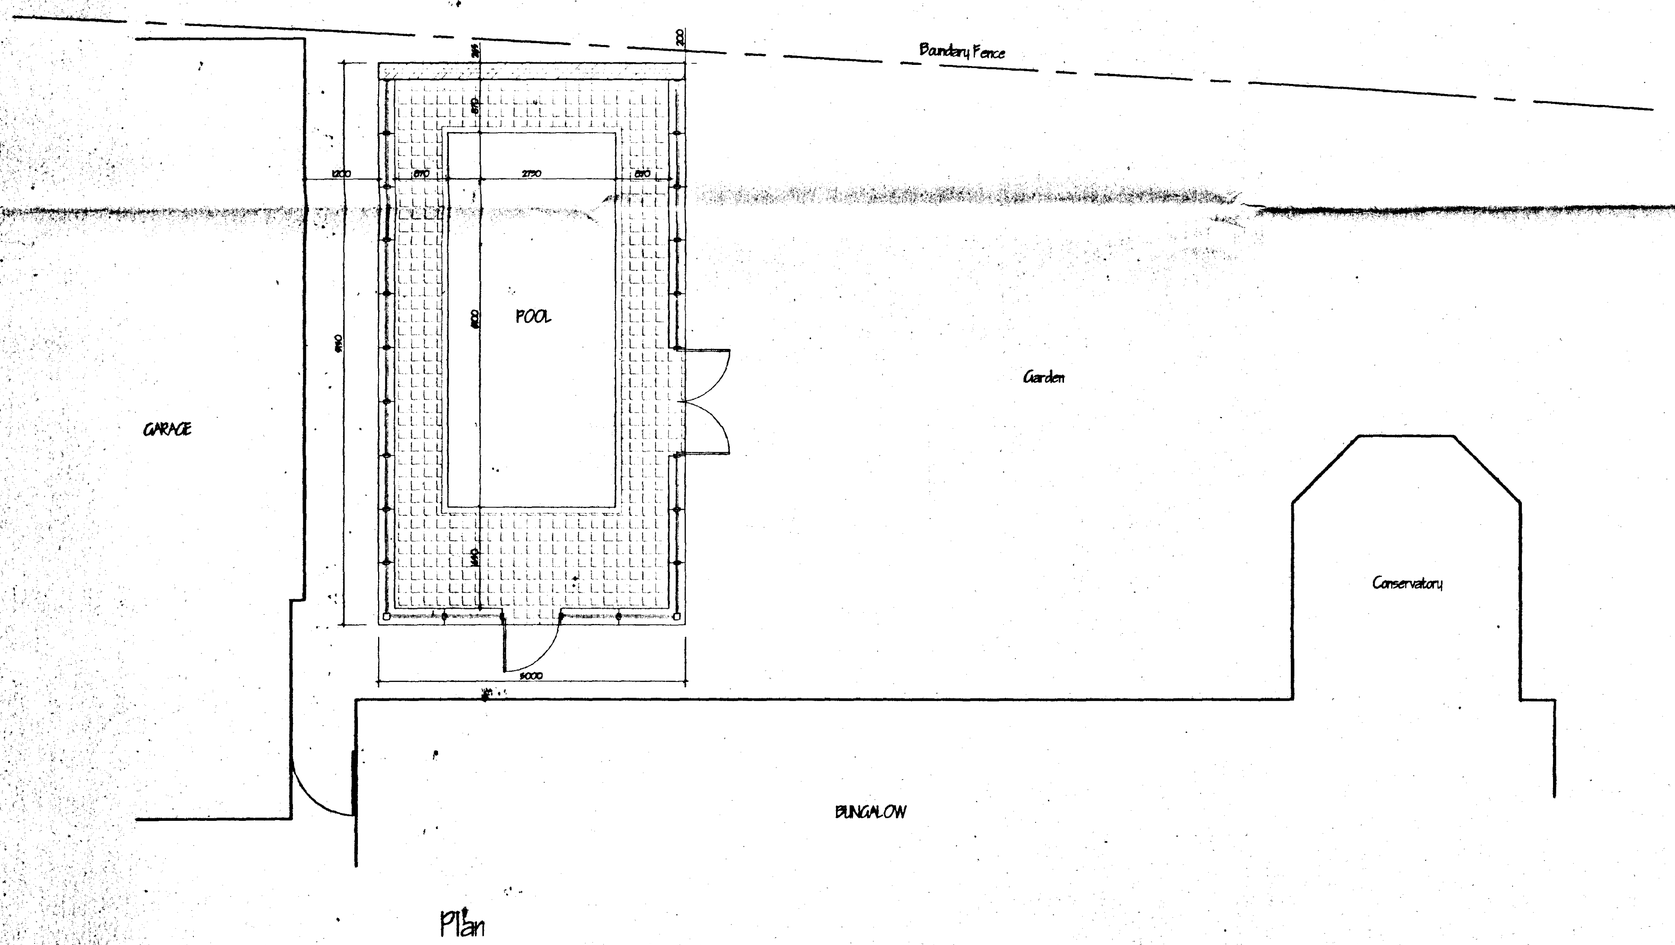

Plan

SOUTH HOLLAND DC
HOUSING & PLANNING
29 JUN 2001
Ref: S/S/S/

G. R. MERCHANT (SM)
I.ENG AMICE FIWO

ARCHITECTURAL, STRUCTURAL AND LAND DRAINAGE CONSULTANTS

Unit 4, Wrights Mews
12A Park Road, Holbeach,
Spalding, Lincs. PE12 7EX
Tel: 01406 490660
Fax: 01406 423744
E-Mail: G. R. Merchant @ Merchant. FS. Co. UK

Project
SWIMMING POOL
67 HALLGATE
HOLBEACH
SPALDING LINCS

Client
MR & MRS P CUNNINGTON

Drawing
PLANS & ELEVATIONS

Job Ref	Drawing No
275/01	01
Date: JUNE 2001	Drawn: GRM

Scales
1/50 1/100 [unless otherwise stated]

DO NOT SCALE FROM THIS DRAWING

This drawing is copyright and may not be altered, traced, photographed or used for any other purpose other than for which it is issued. The Owner/ Contractor is to check all dimensions on site and report any discrepancies to the Architect. All details shown on this drawing including foundations are based upon typical site conditions related to the area. No responsibility can be accepted for abnormal conditions which may be discovered during construction unless reported to the Architect on first being encountered, early to construct. Site soil surveys are recommended as regard of foundations to establish specific site conditions before foundation work is undertaken. This drawing is limited in the amount of information comprised and does not purport to contain a full specification of the works. It is solely for the purpose of obtaining Planning / Building Regulation Approval. This drawing must not be used as a contract document. The works will not be supervised or inspected on site by G R Merchant or any representative thereof. It is the client or their appointed agents responsibility to appoint reasonably, subcontractors, authorise a specification, variations to contract etc.

All materials to be new unless otherwise stated and all components and materials etc. to be used fitted and installed etc. in strict accordance with manufacturers instruction and recommendations of particular materials, which conform to appropriate British standard specification or BBA certificate or European code equivalent. The Employer / Client shall ensure that the selected contractor is competent, able and employs all necessary measures to conform to compliance with Health and Safety legislation for Building sites and Work places. The Employer / Client is advised and should ensure that work is carried out to comply with the Construction Design and Management Regulations an Independent Planning Supervisor will be required. The works shall comprise of all that is shown on the drawing and details. Work that may not specifically shown but may be reasonably inferred as necessary to complete the works in accordance with the intent of the contract documents shall be carried out by the contractor as part of the contract.