




NORTH-EAST ELEVATION

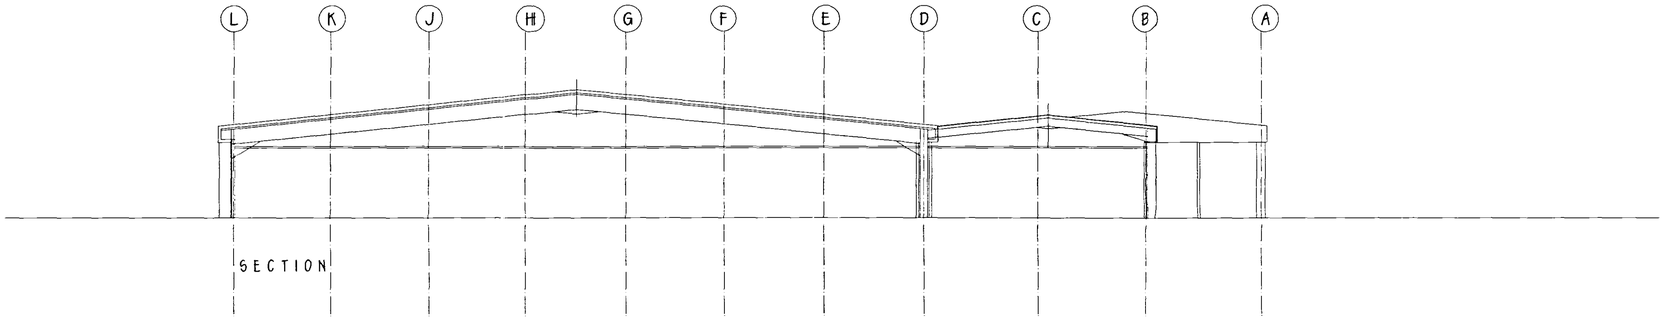

SECTION

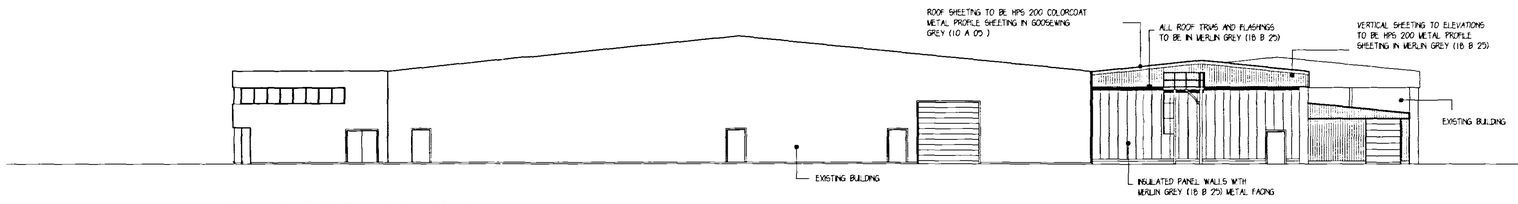

SOUTH-EAST ELEVATION

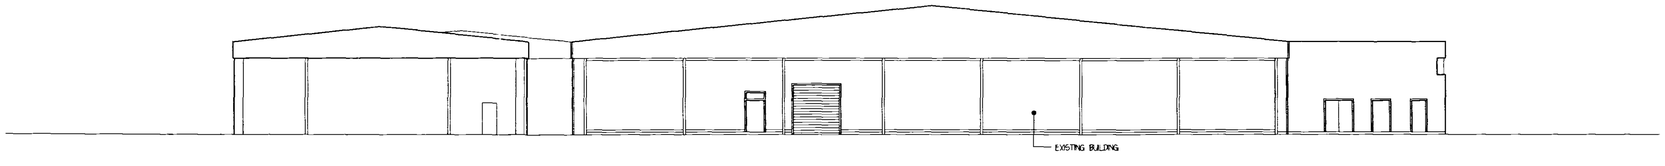

NORTH-WEST ELEVATION

DETERMINED
RECEIVED

SHDC
Planning & Development
26 JUN 2003
Ref 0814/03

© Copyright Reserved

Langwith Design Associates

Architectural Design Consultants
registered office
72 Church Street
Holbeach
Spalding
Lincolnshire PE12 7LL
telephone: Holbeach (01406) 425766
fax: Holbeach (01406) 425766

Amendments

Client
GEEST/Q.V.

Project
PROPOSED EXTENSION TO FACTORY

Drawing
PROPOSED ELEVATIONS

Scale	Drawn	Checked
1:200	DB	
Date	No.	Ref.#
MAY.'03	LDA/121/03	