Streetwise

Enabled by Ordnance Survey

AREA 2 HA
SCALE 1:1250

CENTRE COORDINATES: 537137, 325966




Supplied by Streetwise Maps Ltd
www.streetwise.net
Licence No: 100047474
28/09/2010 14:32

SHDC
Planning & Development
30 SEP 2010
Ref: 0818-10


A1

LEGEND / NOTES COLUMN :

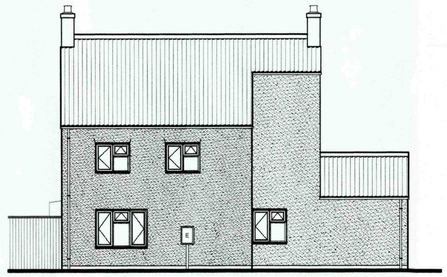

[illegible]

[illegible]

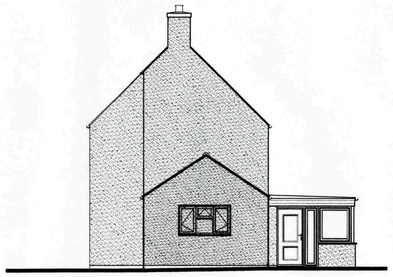


[illegible]

[illegible]




[illegible]

[illegible]

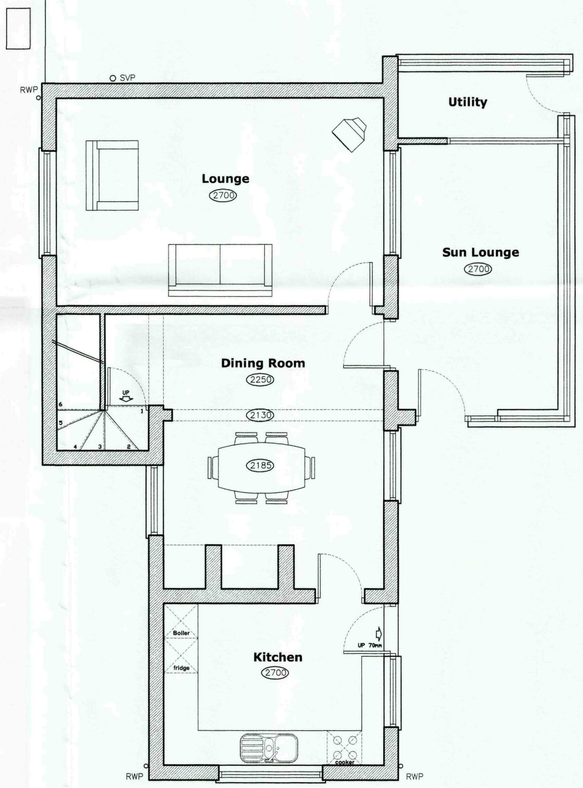


[illegible]

[illegible]

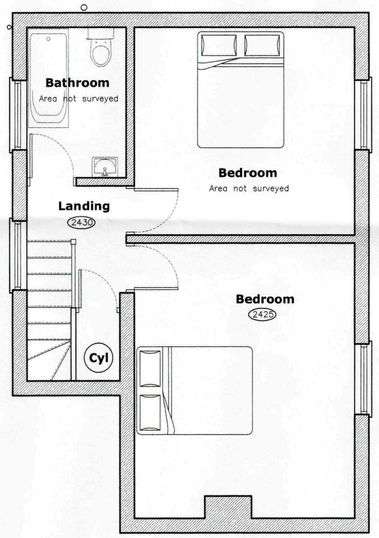

[illegible]

[illegible]

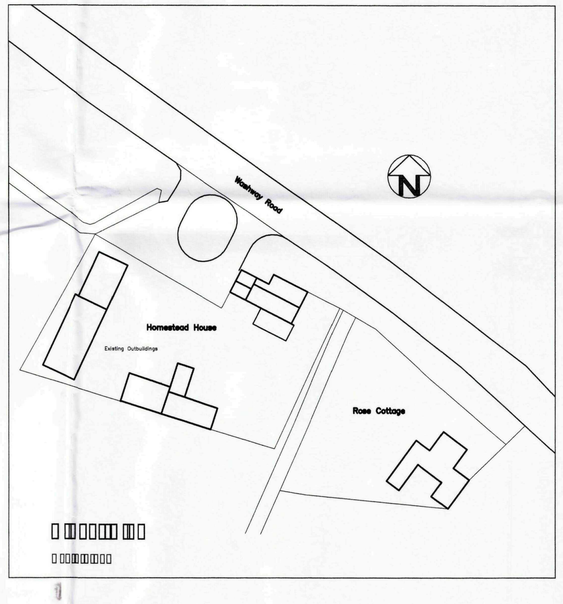

[illegible]

[illegible]

1

Client
Mr G Richardson

Project
Proposed Extension
The Homestead,
Washway Road,
Nr Holbeach.
Spalding. Lincs.

SHDC
Planning & Development
30 SEP 2010
Ref: 0818-10

Title
Existing Floor Plans & Elevations
.

Scale
As Shown

Date
Sept'10.


Drawing No.
Richardson - 01


Revision


F:\My House Extension\Richardson.dwg, 22/09/2010 08:25:15


A1


LEGEND / NOTES COLUMN :

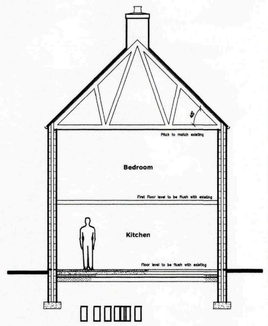


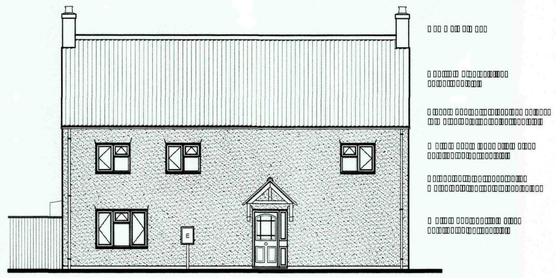


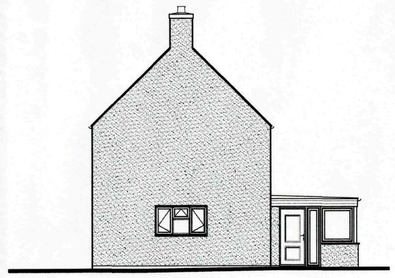

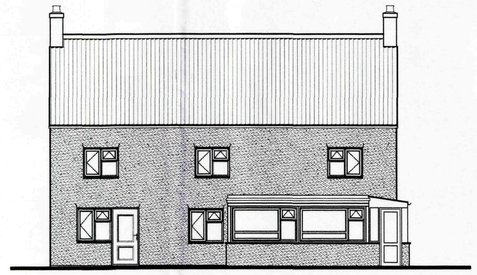

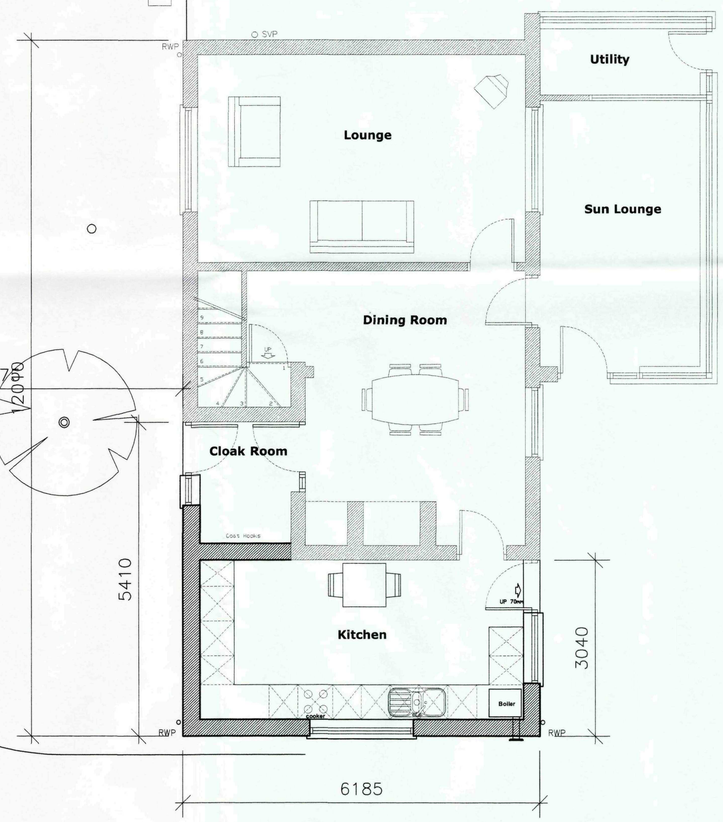

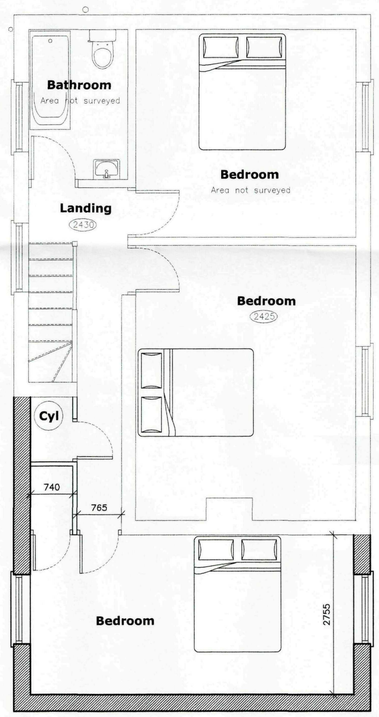

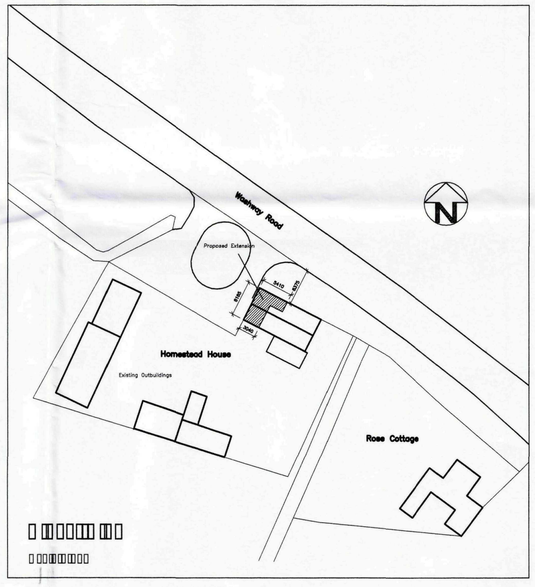

Client
Mr G Richardson

Project
Proposed Extension
The Homestead,
Washway Road,
Nr Holbeach.
Spalding. Lincs.

SHDC
Planning & Development
30 SEP 2010
Ref: 0818-10

Title
Proposed Floor Plans & Elevations
.

Scale
As Shown

Date
Sept '10.

Drawing No.
Richardson - 02

Revision

F:\My House Extension\Richardson.dwg, 24/09/2010 08:37:58