All dimensions to be verified on site by Main Contractor before the start of any shop drawings or work whatsoever either on their own behalf or that of sub-contractors.

Report any discrepancies to the Contract Administrator at once.

This drawing is to be read with all relevant Architect's and Engineer's drawings and other relevant information.

Andrew M Wright Ltd. Registered in England & Wales No. 9399024.
Registered office: 22 Church Street, Holbeach, Spalding, Lincs, PE12 7LL

LEGEND: DO NOT SCALE

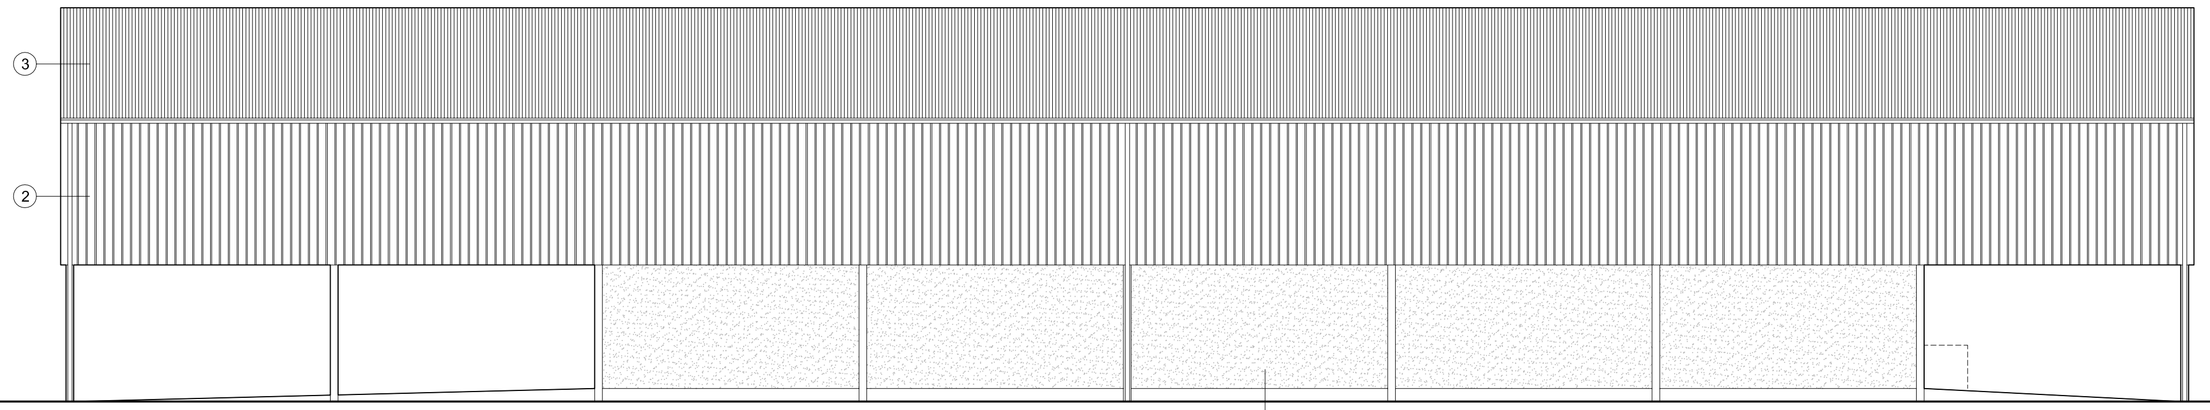

North Elevation (1:100) 0 1 2 3 4 5m

East Elevation

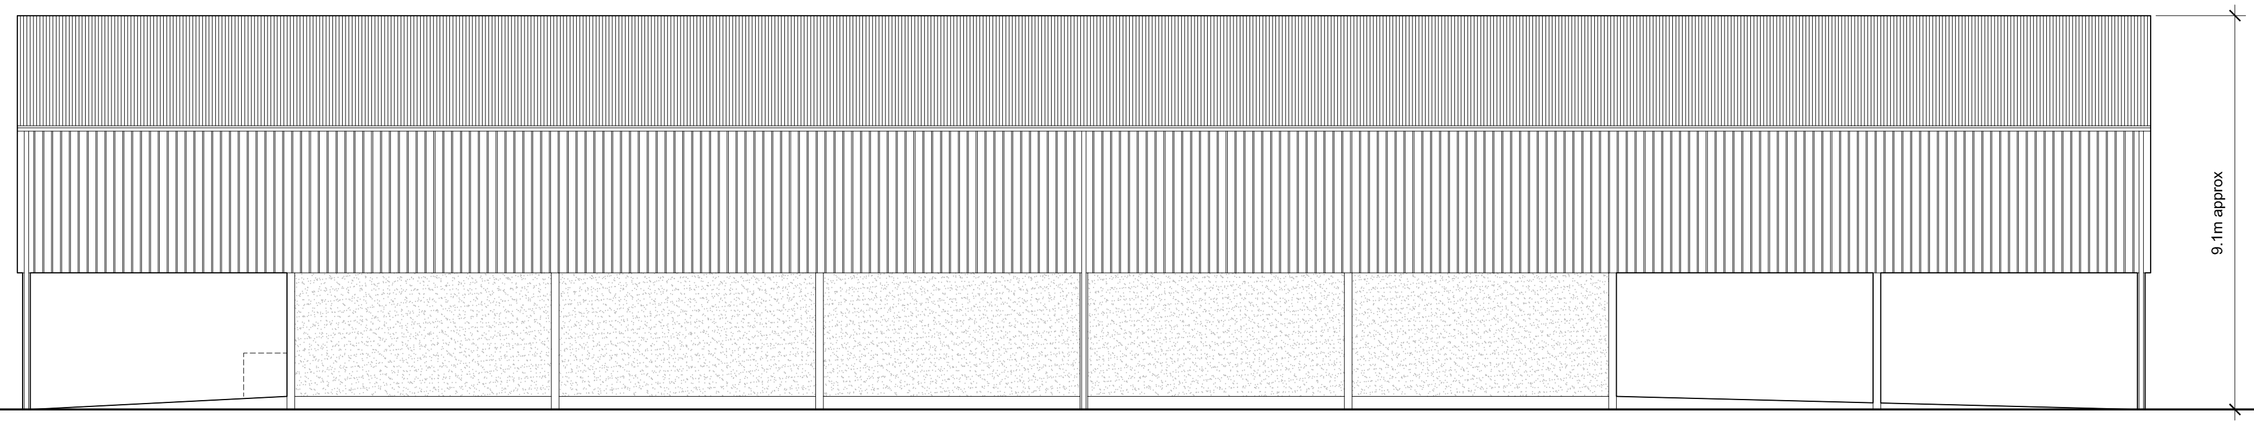

South Elevation

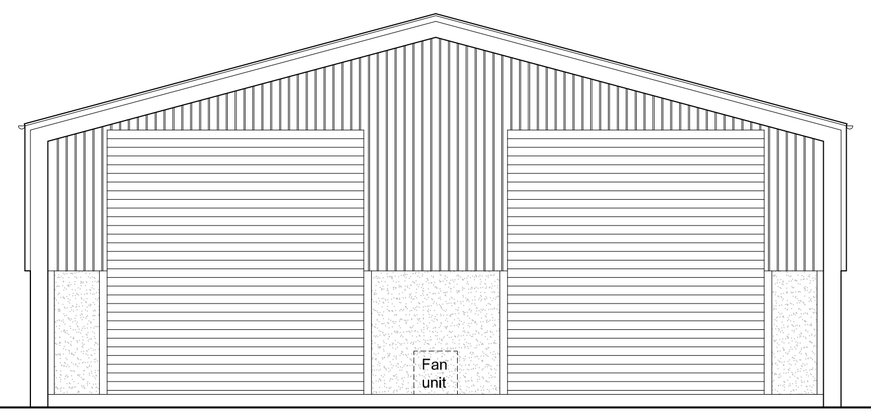

West Elevation

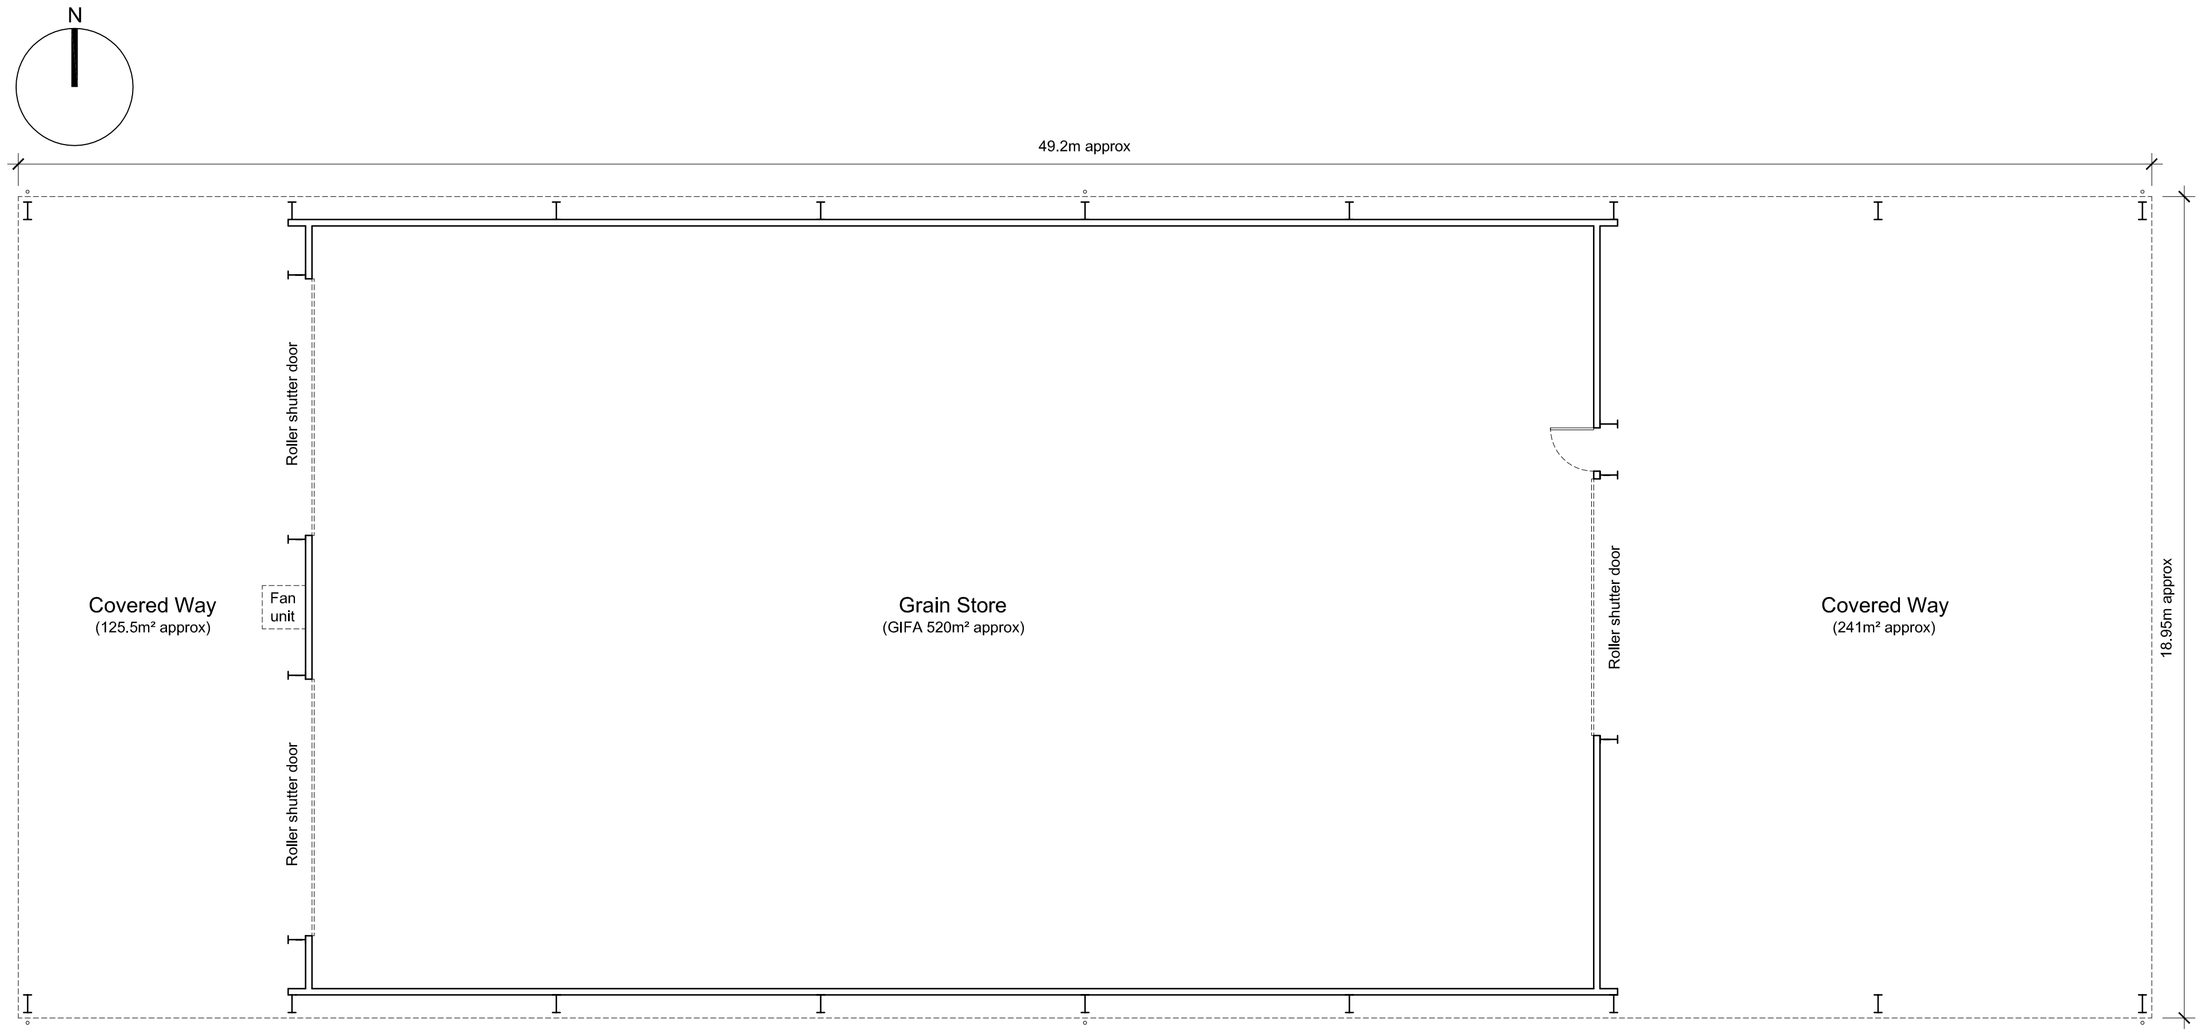

Ground Floor Plan (1:100) 0 1 2 3 4 5m

Roof Plan (1:200) 0 1 2 3 4 5 10m

Legend to materials:-

1 = Concrete panels (natural)

2 = Plastisol coated box profile steel sheeting (colour: olive green)

3 = Corrugated 'Profile 6' fibre cement sheeting with matching fibre cement barge boards and ridge (colour: natural grey)

4 = Steel framework (colour: dark grey)

5 = Roller shutter door (colour: natural galvanised)

6 = Personnel door (colour: natural galvanised)

7 = Plastic rainwater goods (colour: black)

Revision:	Date:	Description:	Drw:	Chk:
P1	14.09.23	Planning Issue	AMW	AMW
D1	13.09.23	Draft Issue	AMW	AMW

ANDREW M WRIGHT LTD
CHARTERED ARCHITECT

26 Joys Bank, Holbeach St Johns, Spalding, Lincs, PE12 8SD
Telephone: 01406 540573 Mobile: 07940 914778

Project:
Ashtree Farm
Little Dog Drove
Holbeach St Johns

Drawing Title:
Plans & Elevations

Client:
N & D Bacon

Drawn:	Checked:	Date:	Scale:	Paper Size:
AMW	AMW	12.09.23	As shown	A1

Job No.:	Dwg No.:	Stage:	Revision:
092302	PD02	Planning	P1