



PROPOSED REAR ELEVATION

PROPOSED SIDE ELEVATION


PROPOSED FRONT ELEVATION

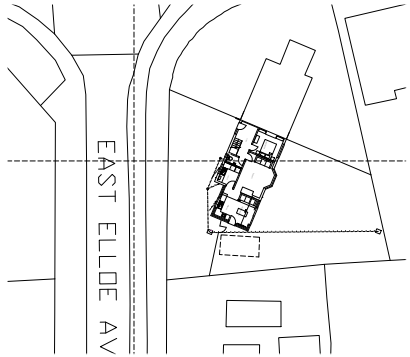


SITE PLAN 1/500

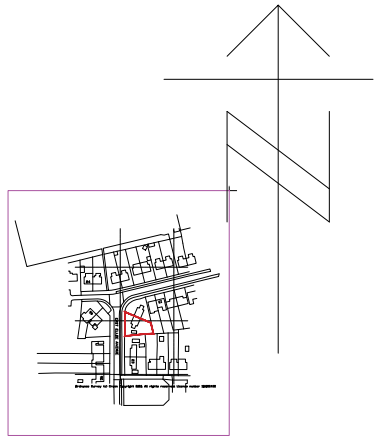


LOCATION PLAN SCALE 1/2500

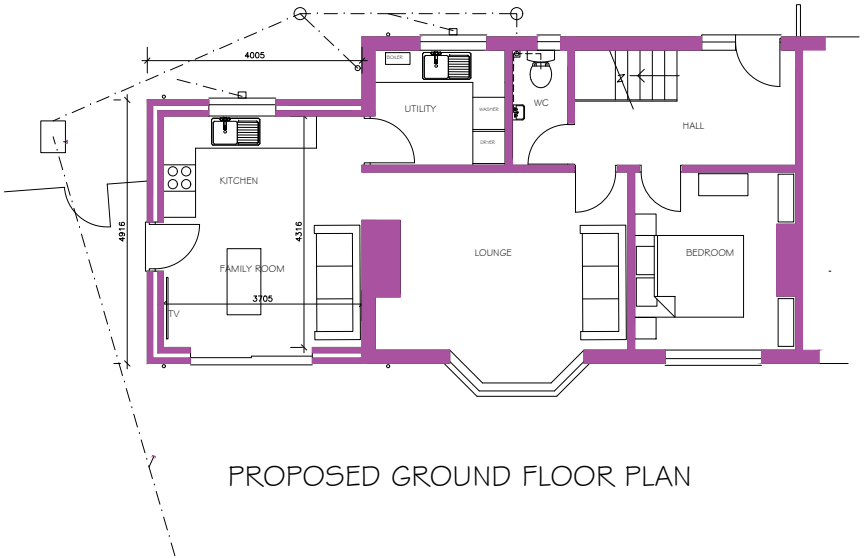

PROPOSED GROUND FLOOR PLAN

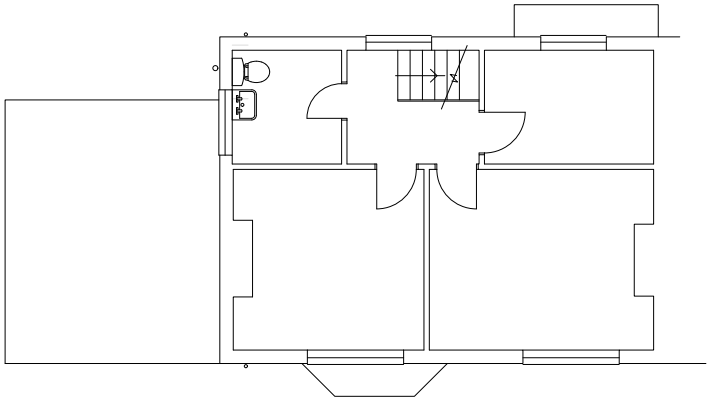

FIRST FLOOR PLAN

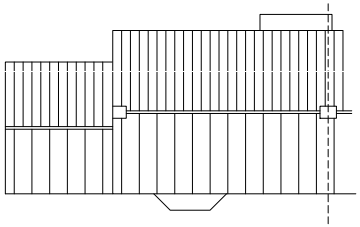

ROOF PLAN

DC ARCHITECTURAL SERVICES LIMITED
ARCHITECTURAL AND PLANNING SERVICES
The Barn, Partney Mill, Spilsby, Lincolnshire, PE24 4PE
TEL NO. 01790 752865 mobile 07762227893
e-mail davidbiggadike@btconnect.com

Drawing Title: PROPOSED PLANS AND ELEVATIONS
Drawing number: DC / 554T / 40
Scale: 1:100 AND 1:50
Drawn: db
Revision:
Date: JULY 2020
Checked:

Client: MR K JOOF AND MRS TOINTON

Project: EXTENSION OF EXISTING DWELLING
19, EAST ELLOE AVENUE, HOLBEACH,
LINCOLNSHIRE. PE12 7NB