
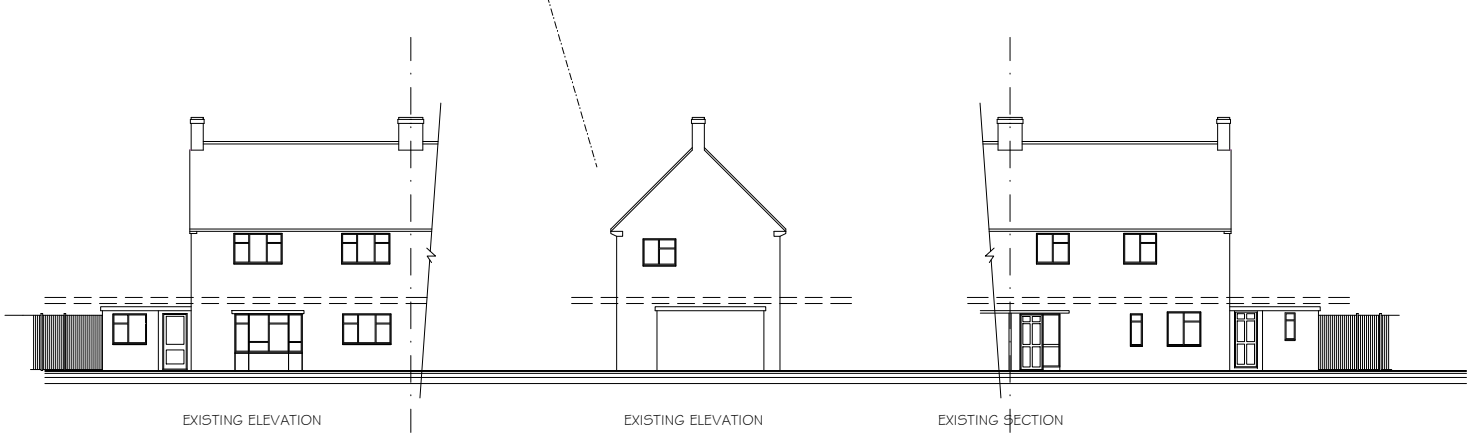



EXISTING ELEVATION

EXISTING ELEVATION


EXISTING SECTION

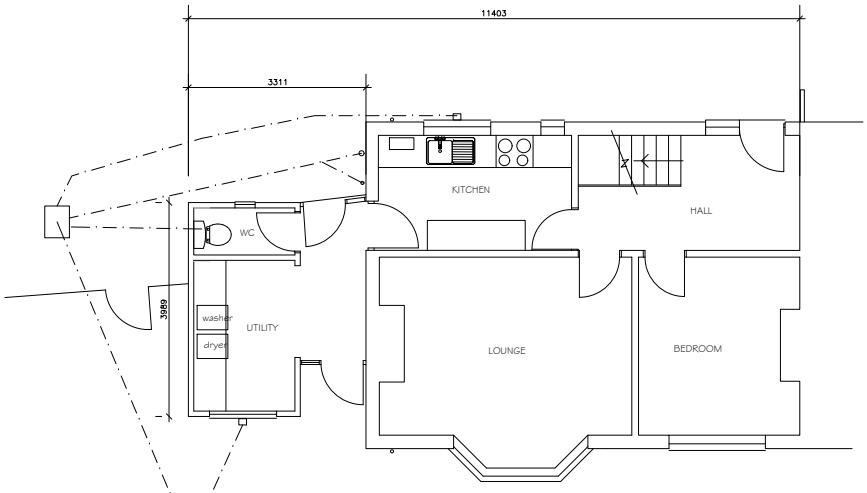

EXISTING FLOOR PLAN

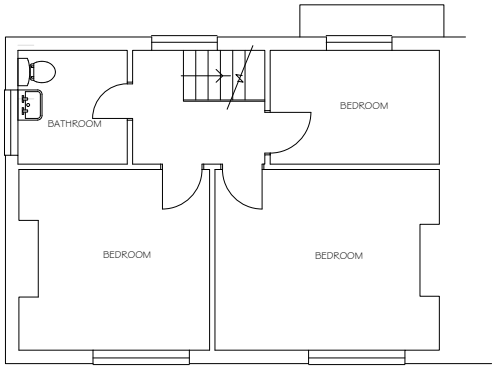

EXISTING FLOOR PLAN

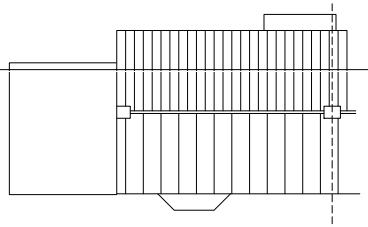

ROOF PLAN

DC ARCHITECTURAL SERVICES LIMITED
ARCHITECTURAL AND PLANNING SERVICES
The Barn, Partney Mill, Spilsby, Lincolnshire, PE24 4PE
TEL NO. 01790 752865 mobile 07762227893
e-mail davidbiggadike@btconnect.com

Drawing Title: EXISTING PLANS AND ELEVATIONS
Drawing number: DC / 554T / 41
Scale: 1:100 AND 1:50
Drawn: db
Revision:
Date: JULY 2020
Checked:

Client: MR K JOOF AND MRS TOINTON

Project: EXTENSION OF EXISTING DWELLING
19, EAST ELLOE AVENUE, HOLBEACH,
LINCOLNSHIRE. PE12 7NB