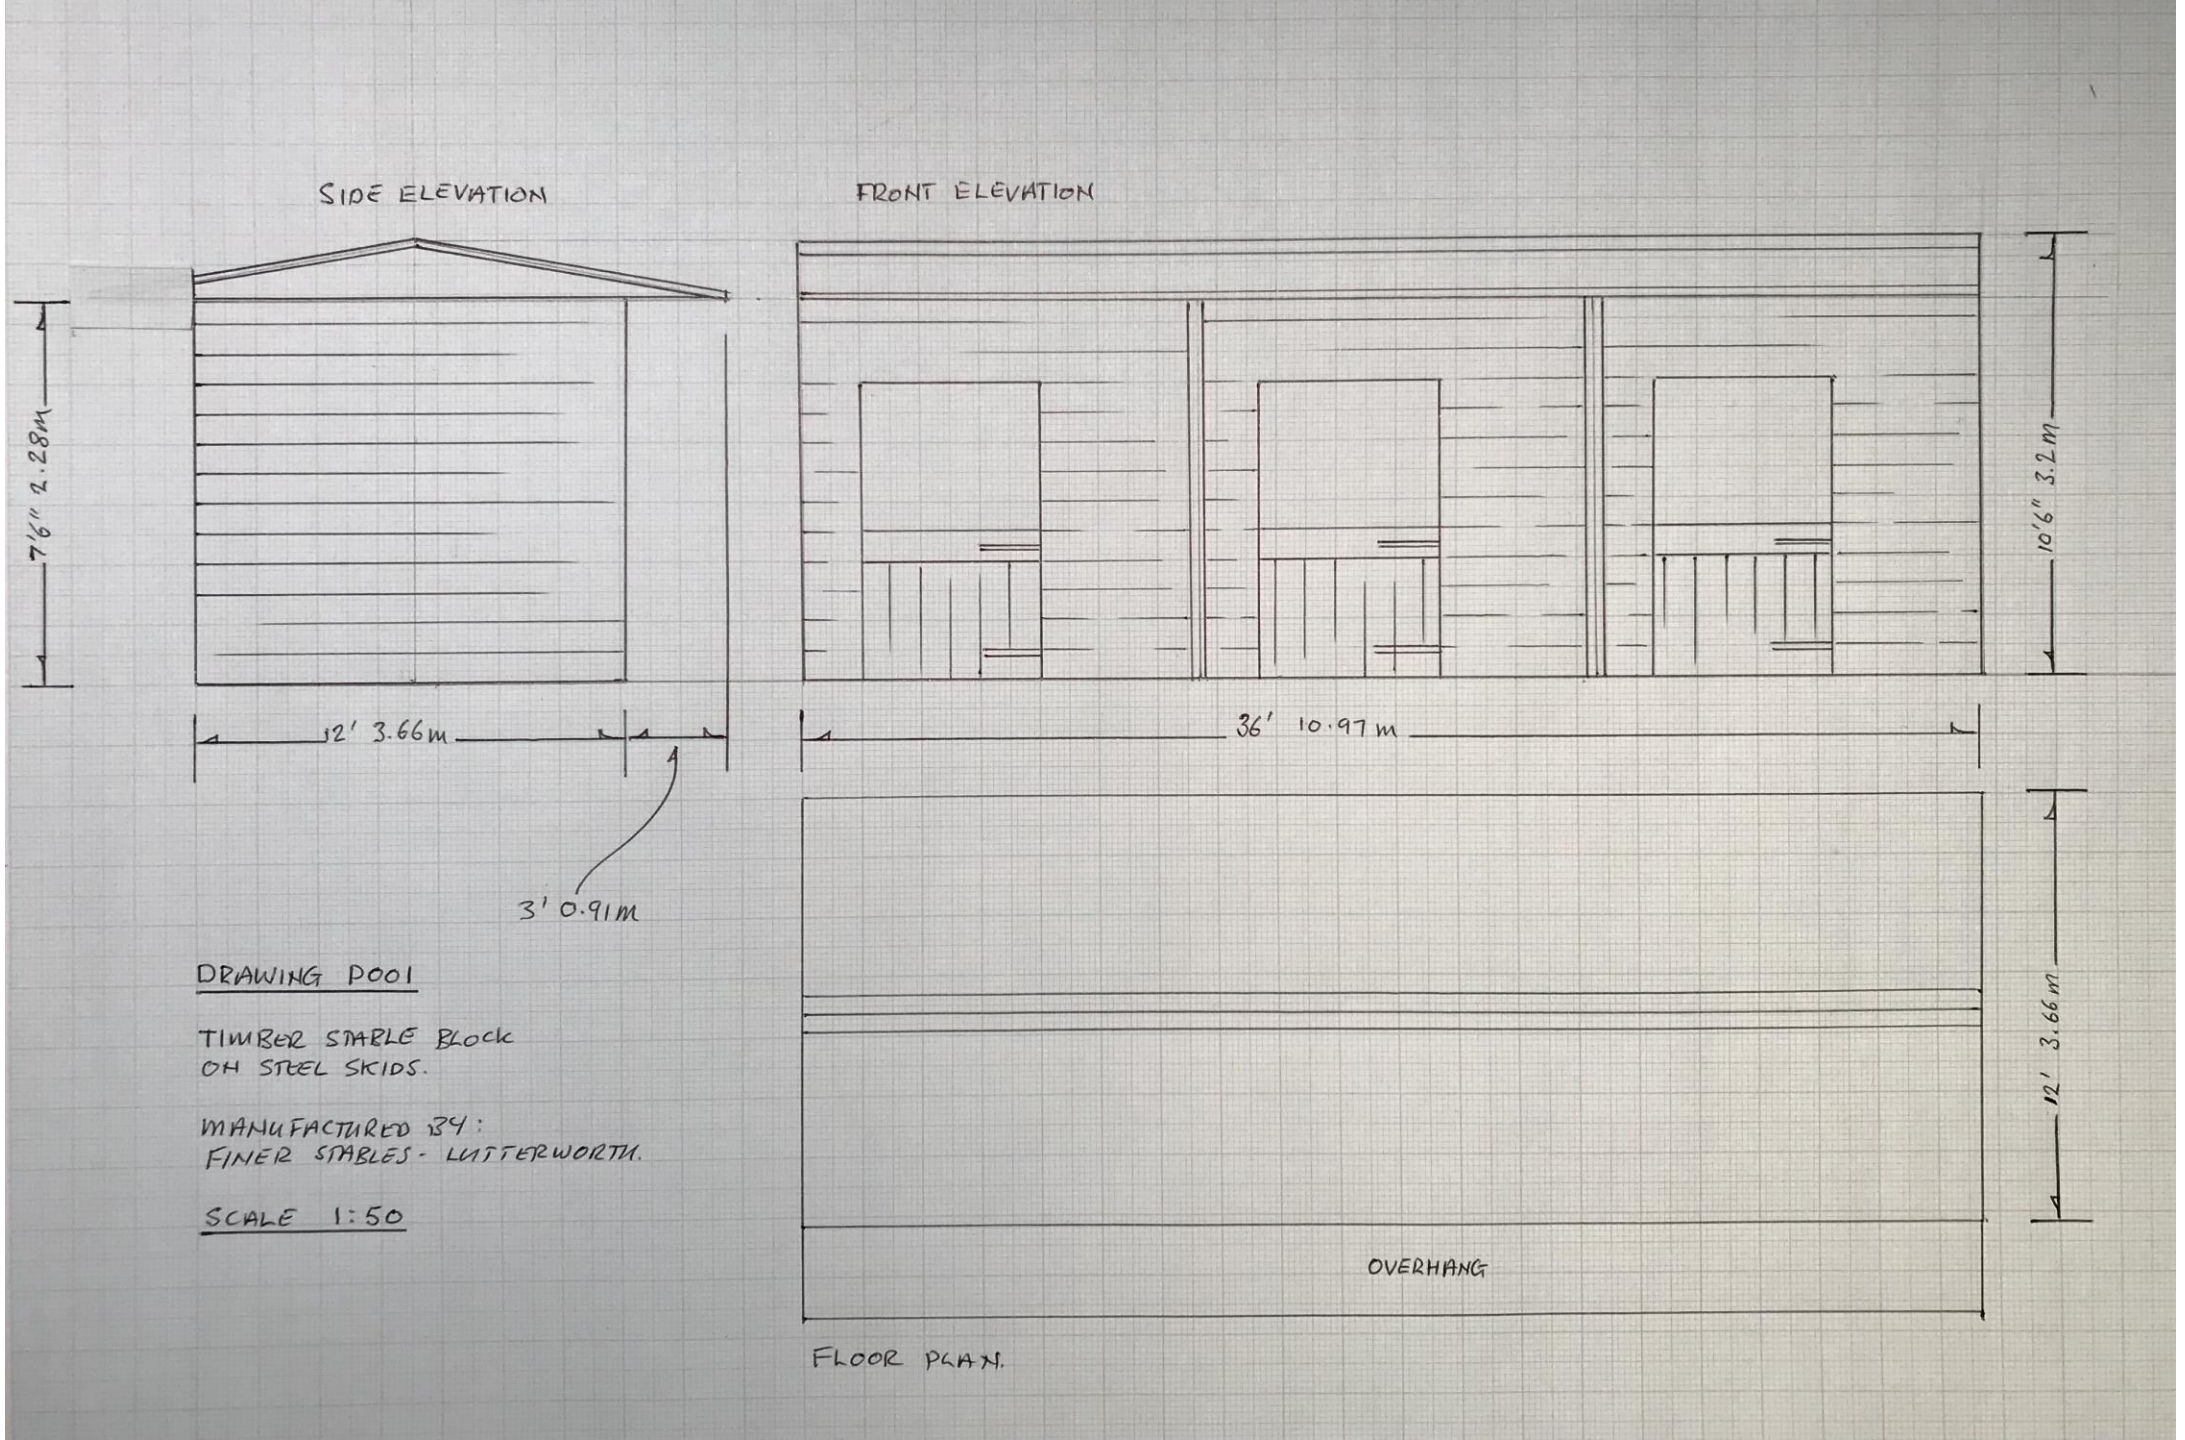

SIDE ELEVATION
FRONT ELEVATION
7'6" 2.28m
12' 3.66m
3' 0.91m
36' 10.97m
10'6" 3.2m
12' 3.66m
OVERHANG
FLOOR PLAN.
DRAWING P001
TIMBER STABLE BLOCK
ON STEEL SKIDS.
MANUFACTURED BY:
FINER STABLES - LUTTERWORTH.
SCALE 1:50

P001