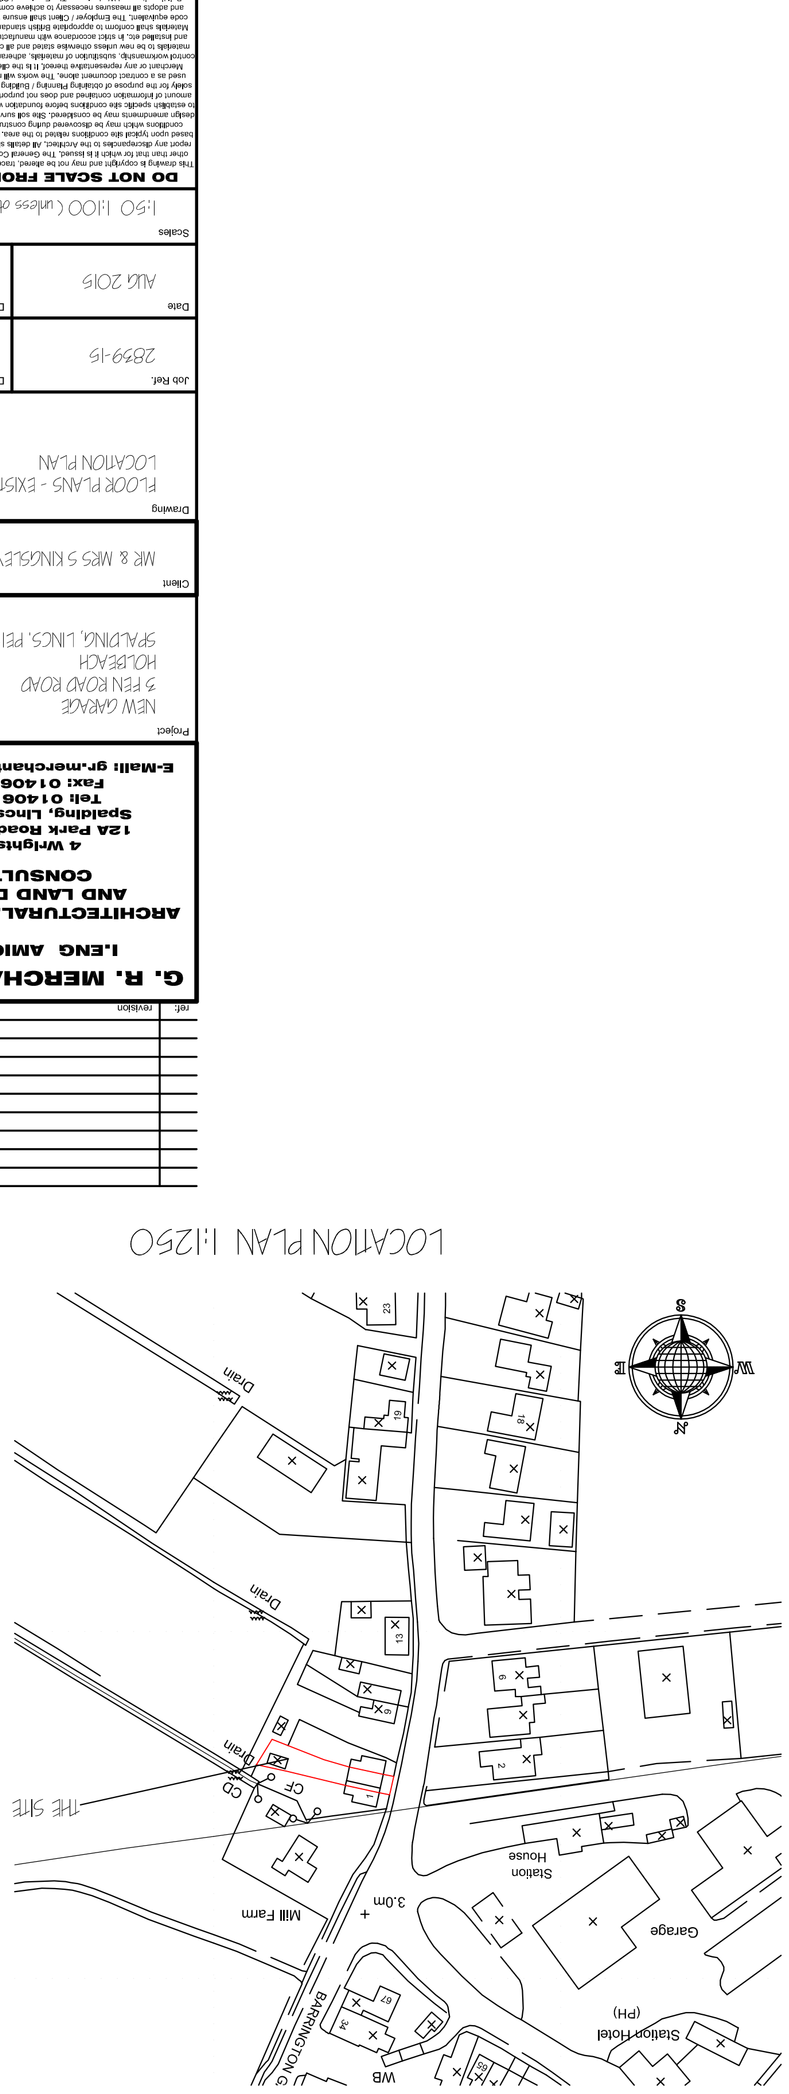


ref.	revision	date

G. R. MERCHANT LTD.
I.ENG AMICE FIWO

ARCHITECTURAL, STRUCTURAL AND LAND DRAINAGE CONSULTANTS

4 Wrights Mews
12A Park Road, Holbeach, Spalding, Lincs. PE12 7EE
Tel: 01406 490800
Fax: 01406 425744
E-Mail: gr.merchant@btconnect.com

Project
NEW GARAGE
9 FEN ROAD ROAD
HOLBEACH
SPALDING, LINCS. PE12 8QA

Client
MR & MRS S KINGSLEY-POOLE

Drawing
FLOOR PLANS - EXISTING
LOCATION PLAN

Job Ref.	Drawing No.
2839-15	01
Date	Drawn
AUG 2015	S.B

Scales
1:50 1:100 (unless other stated)

DO NOT SCALE FROM THIS DRAWING

This drawing is copyright and may not be altered, traced, photographed or used for any other purpose other than for which it is issued. The General Contractor is to check all dimensions on site and report any discrepancies to the Architect. All possible action known on this drawing including functions are based upon typical site conditions related to the area. No responsibility can be accepted for abnormal conditions which may be discovered during construction unless reported to the Architect so that design amendments may be considered. Site soil surveys are recommended to respect of foundations to establish possible site conditions before foundation work is commenced. This drawing is limited in the amount of information contained and does not purport to contain a full specification of the works. It is therefore of any representations thereof. It is the client or their appointed agents responsibility to control workmanship. Subscription of materials, alternations to specification, variations to contract and/or materials to the new unless otherwise stated and all components and materials are to be used their and installed etc. The Employer / Client shall ensure that the selected Contractor is competent with code guidance. The Employer / Client shall ensure that the selected contractor is competent with and adopts all measures necessary to achieve compliance with health and safety legislation for building ideas and work details. The Employer / Client is advised that should the works need to comply with the Construction Design and Management Regulations an independent Planning Supervisor will be required. This works shall comply with all the requirements of the Party Wall etc. Act 1996. When building in close proximity to adjoining neighbours boundaries. Work shall be deemed to be produced, if in the plot / land owners responsible to be aware of the works that need to be carried out for the purpose of creating Planning / Building Regulation approval. This drawing must not be used as a contract document once.

