




EXISTING FRONT ELEVATION

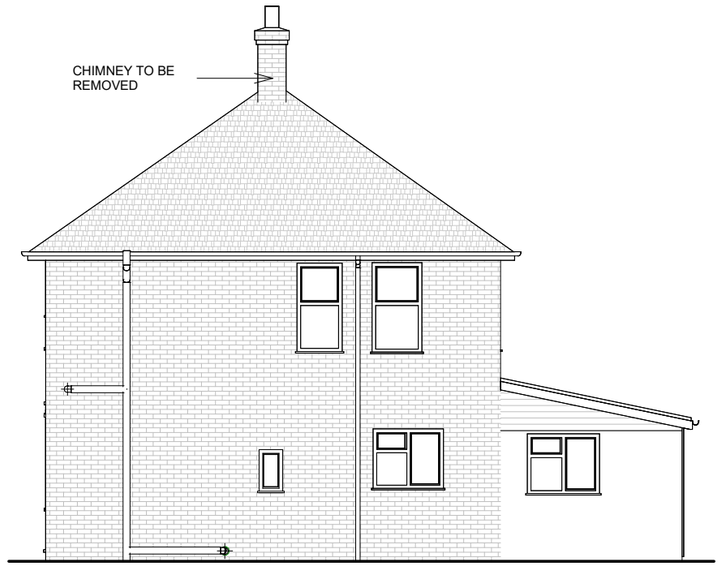

EXISTING SIDE ELEVATION

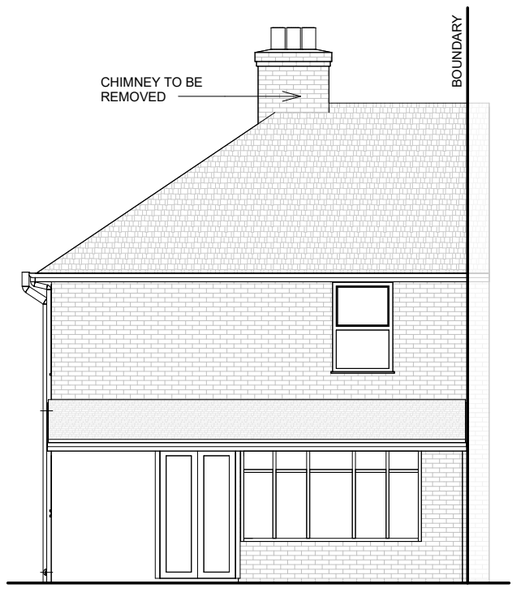

EXISTING REAR ELEVATION

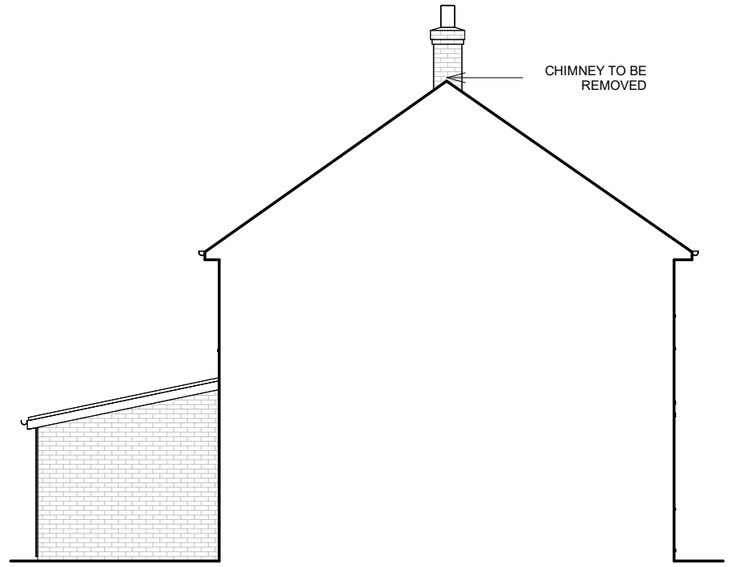

EXISTING SIDE ELEVATION

1 : 100

0 1 2 5 10m

ALL DIMS IN MILLIMETERS UNLESS NOTED OTHERWISE
DO NOT SCALE EXCEPT FOR PLANNING PURPOSES
IF IN DOUBT - ASK

THIS DRAWING IS CONFIDENTIAL AND IS THE PROPERTY OF
KEENAN PROJECT DESIGNS LTD
© COPYRIGHT

KEENAN
PROJECT
DESIGNS

KEENAN PROJECT DESIGNS
08002335787
INFO@KEENANPROJECTDESIGNS.COM
WWW.KEENANPROJECTDESIGN.COM

CLIENT: Julian Bryan	DATE: 30/09/24	DRAWN BY: Chibuzo Chinwuko	SCALE: 1:100@A3 1:50@A1
ADDRESS: 8 Washway Rd, Holbeach, Spalding PE12 7PE, UK	PROJECT LEAD: Val Pelovski	DRAWING NO: 2706-6	REV: C