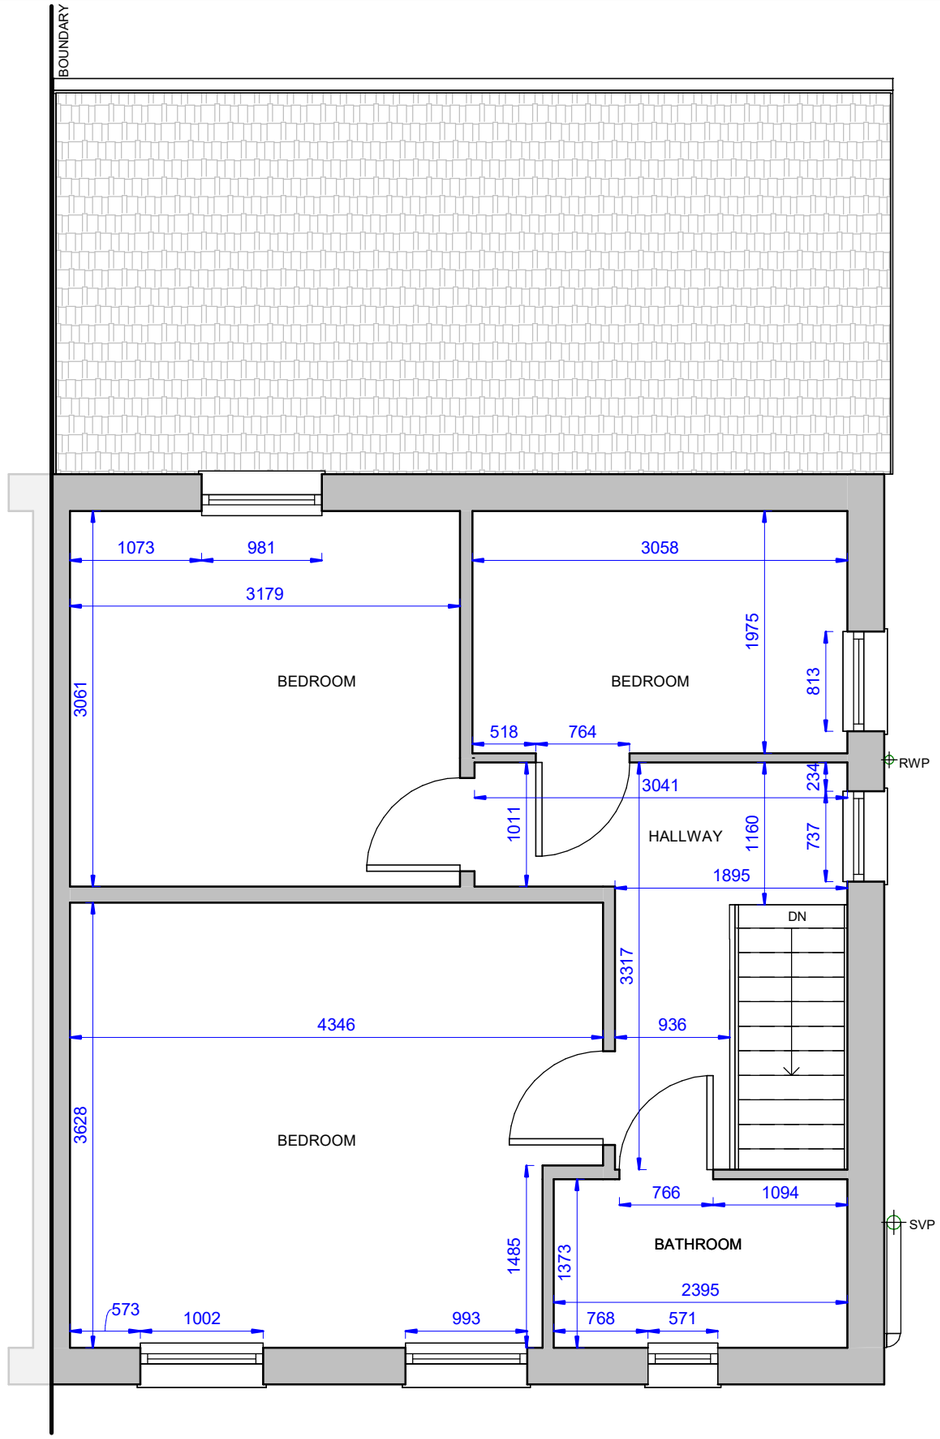


Red hatching denotes parts to be demolished

Red dashing denotes parts to be closed off

EXISTING FIRST FLOOR PLAN

1 : 50

0 1 2 4m

ALL DIMS IN MILLIMETERS UNLESS NOTED OTHERWISE
DO NOT SCALE EXCEPT FOR PLANNING PURPOSES
IF IN DOUBT - ASK

THIS DRAWING IS CONFIDENTIAL AND IS THE PROPERTY OF
KEENAN PROJECT DESIGNS LTD
© COPYRIGHT

KEENAN PROJECT DESIGNS

08002335787
INFO@KEENANPROJECTDESIGNS.COM
WWW.KEENANPROJECTDESIGN.COM

CLIENT:	DATE:	DRAWN BY:	SCALE:
Julian Bryan	30/09/24	Chibuzo Chinwuko	1:50@A3 1:25@A1
ADDRESS: 8 Washway Rd, Holbeach, Spalding PE12 7PE, UK	PROJECT LEAD: Val Pelovski	DRAWING NO: 2706-2	REV: C