


Platform South Elevation (1:100)



Platform East Elevation (1:100)

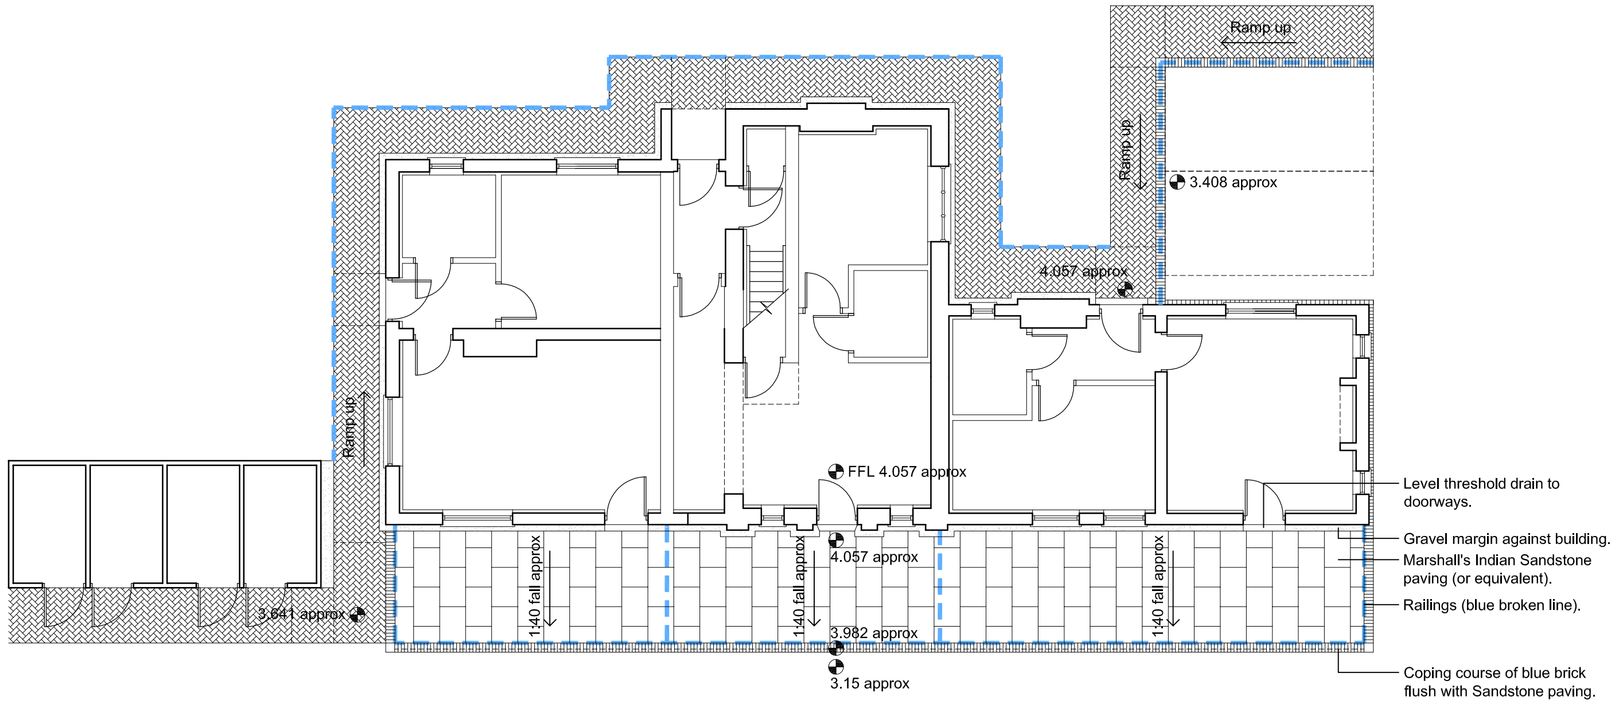

Platform Plan (1:100)

All dimensions to be verified on site by Main Contractor before the start of any shop drawings or work whatsoever either on their own behalf or that of sub-contractors.

Report any discrepancies to the Contract Administrator at once.

This drawing is to be read with all relevant Architect's and Engineer's drawings and other relevant information.

LEGEND: DO NOT SCALE



Marshall's Indian Sandstone paving (Sand Multi)

0 1 2 3 4 5m

Revision:	Date:	Description:	Drw:	Chk:
P1	22.09.14	Planning Issue -	AMW	AMW
D1	18.09.14	Draft Issue -	AMW	AMW

ANDREW M WRIGHT CHARTERED ARCHITECT

26 Joys Bank, Holbeach St Johns, Spalding, Lincs, PE12 8SD
Telephone: 01406 540573 Mobile: 07940 914778

Project:
Former Garage & Public House Site
Station Road
Holbeach
Lincs

Drawing Title:
Station House
Platform Proposals

Client:
Haycroft Homes Ltd

Drawn:	Checked:	Date:	Scale:	Paper Size:
AMW	AMW	18.09.14	1:100	A1

Job No.:	Dwg No.:	Stage:	Revision:
111202	PD25	Planning	P1