



William Stukeley
C.E. (Controlled)
Primary School
SHDC
18 JUL 02
N
0839/02
PROPOSED EXTENSION
Patchett Lodge
SITE REFERED TO
ARTHURS' AVE
SCALE:- 1:1250
REF:- 14347

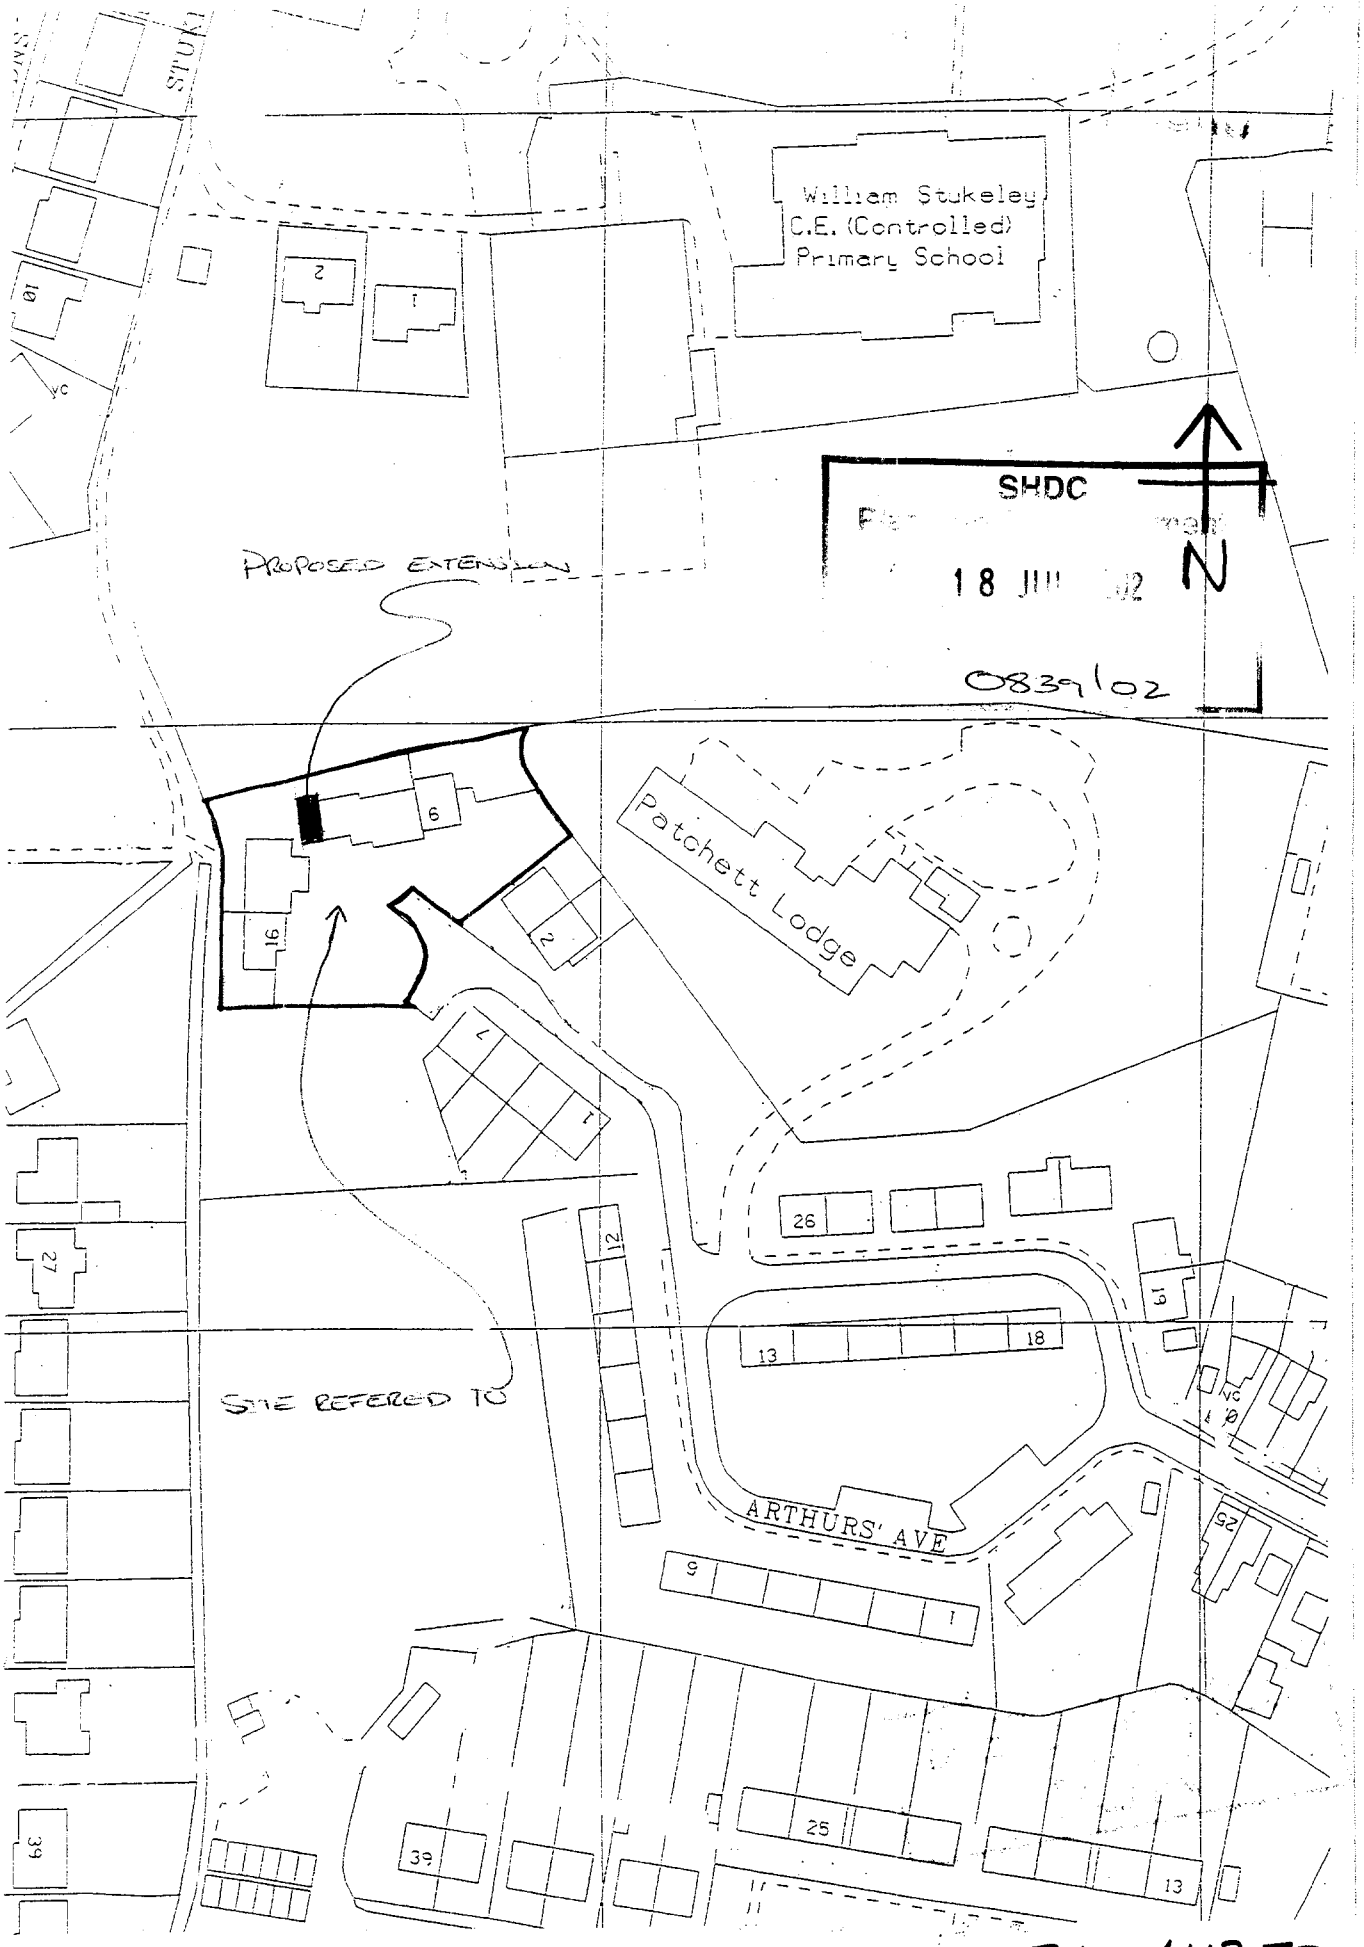

WEST ELEVATION

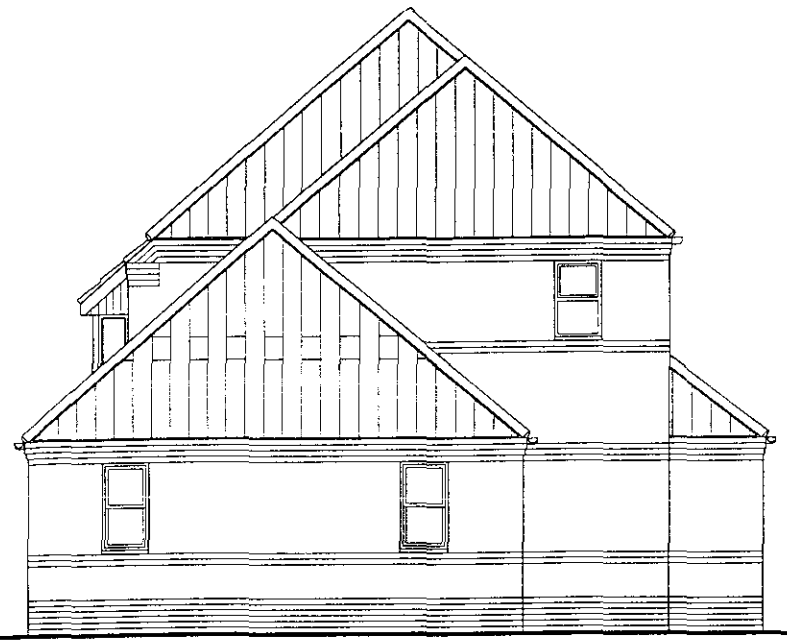

SOUTH ELEVATION

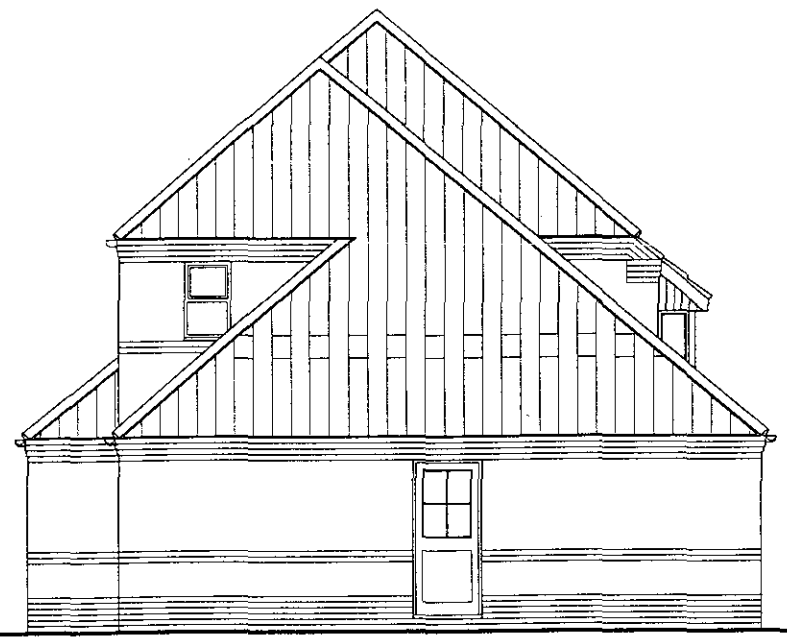

EAST ELEVATION



NORTH ELEVATION

SHDC
Planning & Development
18 JUL 2002
0835/02

MLG ASSOCIATES

ARCHITECTS

QUANTITY SURVEYORS

BUILDING SURVEYORS

PARTY WALL SURVEYORS

PROJECT MANAGERS

PLANNING SUPERVISORS

ELEVATIONS AS EXISTING
TO ANLEY HOUSE

ST MATTHEW HOUSING
EXTENSIONS TO ANLEY HOUSE AND MOVE-ON BEDSITS AT
ST MATTHEW'S CLOSE
HOLBEACH, SPALDING, LINCS

DATE : MAY 2002	DRAWN BY : AS
DRAWING SCALE : 1:100	CHECKED BY :

DRAWING REFERENCE NUMBER / REVISION : 14347 – 04


DO NOT SCALE THIS DRAWING. THE CONTRACTOR IS DEEMED TO CHECK ALL DIMENSIONS ON SITE AND REPORT ANY DISCREPANCY TO THE ARCHITECT.

THE CONTENTS OF THIS DRAWING ARE COVERED BY COPYRIGHT AND REMAIN THE PROPERTY OF MLG ASSOCIATES LTD. WRITTEN APPROVAL MUST BE OBTAINED FROM MLG ASSOCIATES LTD PRIOR TO DUPLICATION OF, OR REPRODUCTION OF THIS DRAWING OR THE CONTENTS OF THIS DRAWING.


ANY DIMENSIONS NOT SHOWN ARE TO BE CHECKED AND AGREED WITH THE ARCHITECT BEFORE PROCEEDING WITH THE DETAILED WORKS.

MLG ASSOCIATES LTD
REGISTERED OFFICE
49 High Street Boston
Lincolnshire PE21 8SP
Tel.: 01205 364795
Fax: 01205 310842
E mail: mlg.orch@btinternet.com
REG NO: 4107929

Materials Schedule:-
- Brickwork to match existing adjoining building.
- Roof tiles to match existing adjoining building.
- Windows to be double glazed softwood stained windows to match existing.
- Rainwater goods to be brown uPVC to match existing.

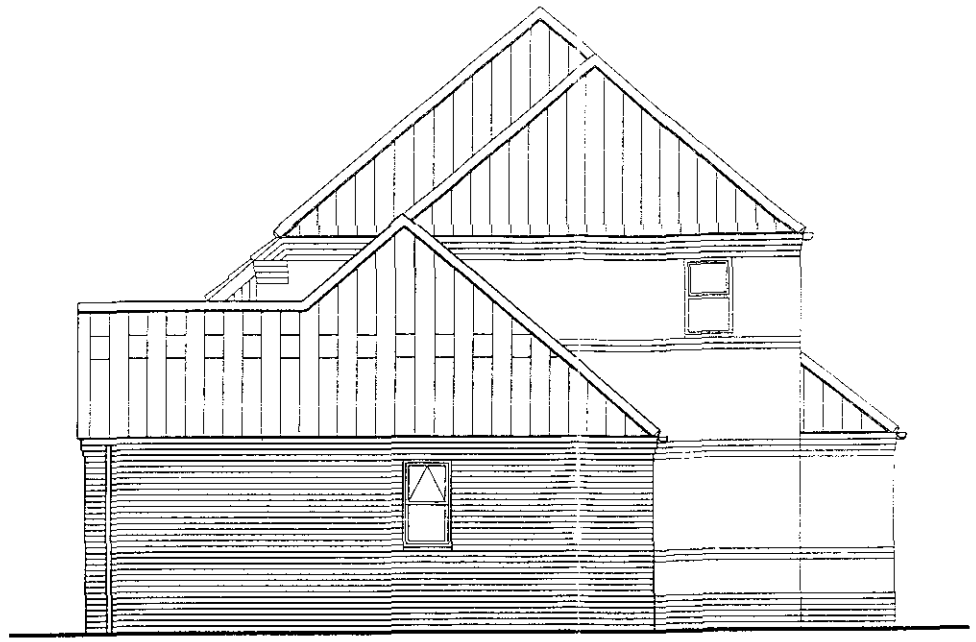

WEST ELEVATION

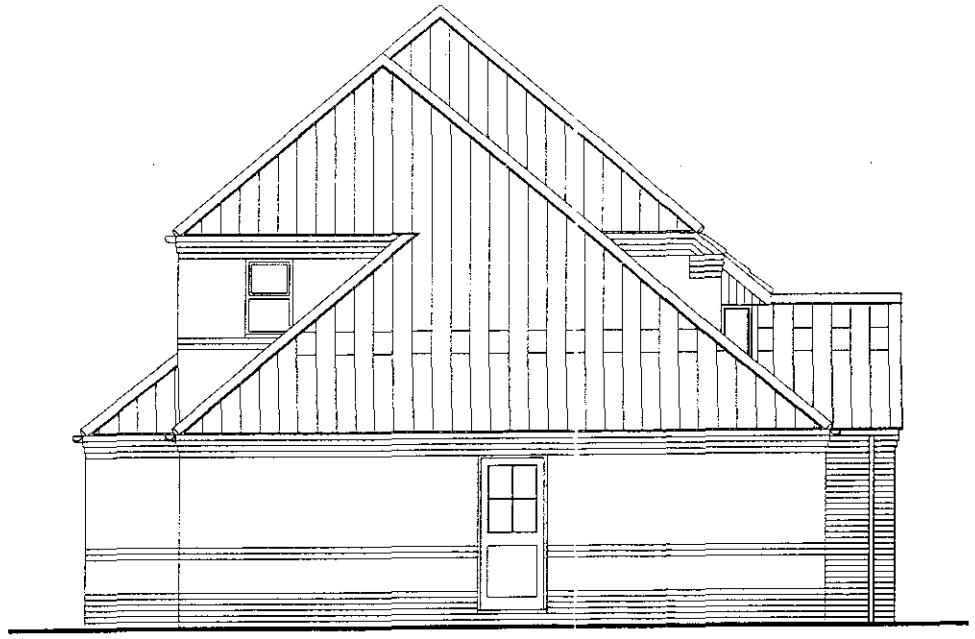

EAST ELEVATION

18 JUL 2002

0839/02

MLG ASSOCIATES

ARCHITECTS

QUANTITY SURVEYORS

BUILDING SURVEYORS

PARTY WALL SURVEYORS

PROJECT MANAGERS

PLANNING SUPERVISORS

ELEVATIONS AS PROPOSED TO ANLEY HOUSE

ST MATTHEW HOUSING

EXTENSIONS TO ANLEY HOUSE AND MOVE-ON BEDSITS AT

ST MATTHEW'S CLOSE
HOLBEACH, SPALDING, LINCS

DATE : MAY 2002	DRAWN BY : AS
DRAWING SCALE : 1:100	CHECKED BY :

DRAWING REFERENCE NUMBER / REVISION :
14347 - 08

DO NOT SCALE THIS DRAWING. THE CONTRACTOR IS DEEMED TO CHECK ALL DIMENSIONS ON SITE AND REPORT ANY DISCREPANCY TO THE ARCHITECT.

THE CONTENTS OF THIS DRAWING ARE COVERED BY COPYRIGHT AND REMAIN THE PROPERTY OF MLG ASSOCIATES LTD, WRITTEN APPROVAL MUST BE OBTAINED FROM MLG ASSOCIATES LTD PRIOR TO DUPLICATION OF, OR REPRODUCTION OF THIS DRAWING OR THE CONTENTS OF THIS DRAWING.

ANY DIMENSIONS NOT SHOWN ARE TO BE CHECKED AND AGREED WITH THE ARCHITECT BEFORE PROCEEDING WITH THE DETAILED WORKS.

MLG ASSOCIATES LTD
REGISTERED OFFICE
49 High Street Boston
Lincolnshire PE21 8SP

Tel.: 01205 364795
Fax: 01205 310842

E mail: mlg.arch@btinternet.com

REG NO: 4107929

Materials Schedule -
- Brickwork to match existing adjoining building.
- Roof tiles to match existing adjoining building.
- Windows to be double glazed softwood stained windows to match existing.
- Rainwater goods to be brown uPVC to match existing.



SOUTH ELEVATION

18 JUL 2002
0839/02



NORTH ELEVATION

ELEVATIONS AS PROPOSED TO ANLEY HOUSE

ST MATTHEW HOUSING
EXTENSIONS TO ANLEY HOUSE AND MOVE-ON BEDSITS AT
ST MATTHEW'S CLOSE
HOLBEACH, SPALDING, LINCS

DATE : MAY 2002

DRAWN BY : AS

DRAWING SCALE : 1:100

CHECKED BY :


DRAWING REFERENCE NUMBER / REVISION : 14347 - 07

DO NOT SCALE THIS DRAWING. THE CONTRACTOR IS DEEMED TO CHECK ALL DIMENSIONS ON SITE AND REPORT ANY DISCREPANCY TO THE ARCHITECT.
THE CONTENTS OF THIS DRAWING ARE COVERED BY COPYRIGHT AND REMAIN THE PROPERTY OF MLG ASSOCIATES LTD. WRITTEN APPROVAL MUST BE OBTAINED FROM MLG ASSOCIATES LTD PRIOR TO DUPLICATION OF, OR REPRODUCTION OF THIS DRAWING OR THE CONTENTS OF THIS DRAWING.
ANY DIMENSIONS NOT SHOWN ARE TO BE CHECKED AND AGREED WITH THE ARCHITECT BEFORE PROCEEDING WITH THE DETAILED WORKS.

MLG ASSOCIATES

ARCHITECTS
QUANTITY SURVEYORS
BUILDING SURVEYORS
PARTY WALL SURVEYORS
PROJECT MANAGERS
PLANNING SUPERVISORS

MLG ASSOCIATES LTD
REGISTERED OFFICE
49 High Street Boston
Lincolnshire PE21 8SP
Tel.: 01205 364795
Fax: 01205 310842
E mail: mlg.arch@btinternet.com
REG NO: 4107929

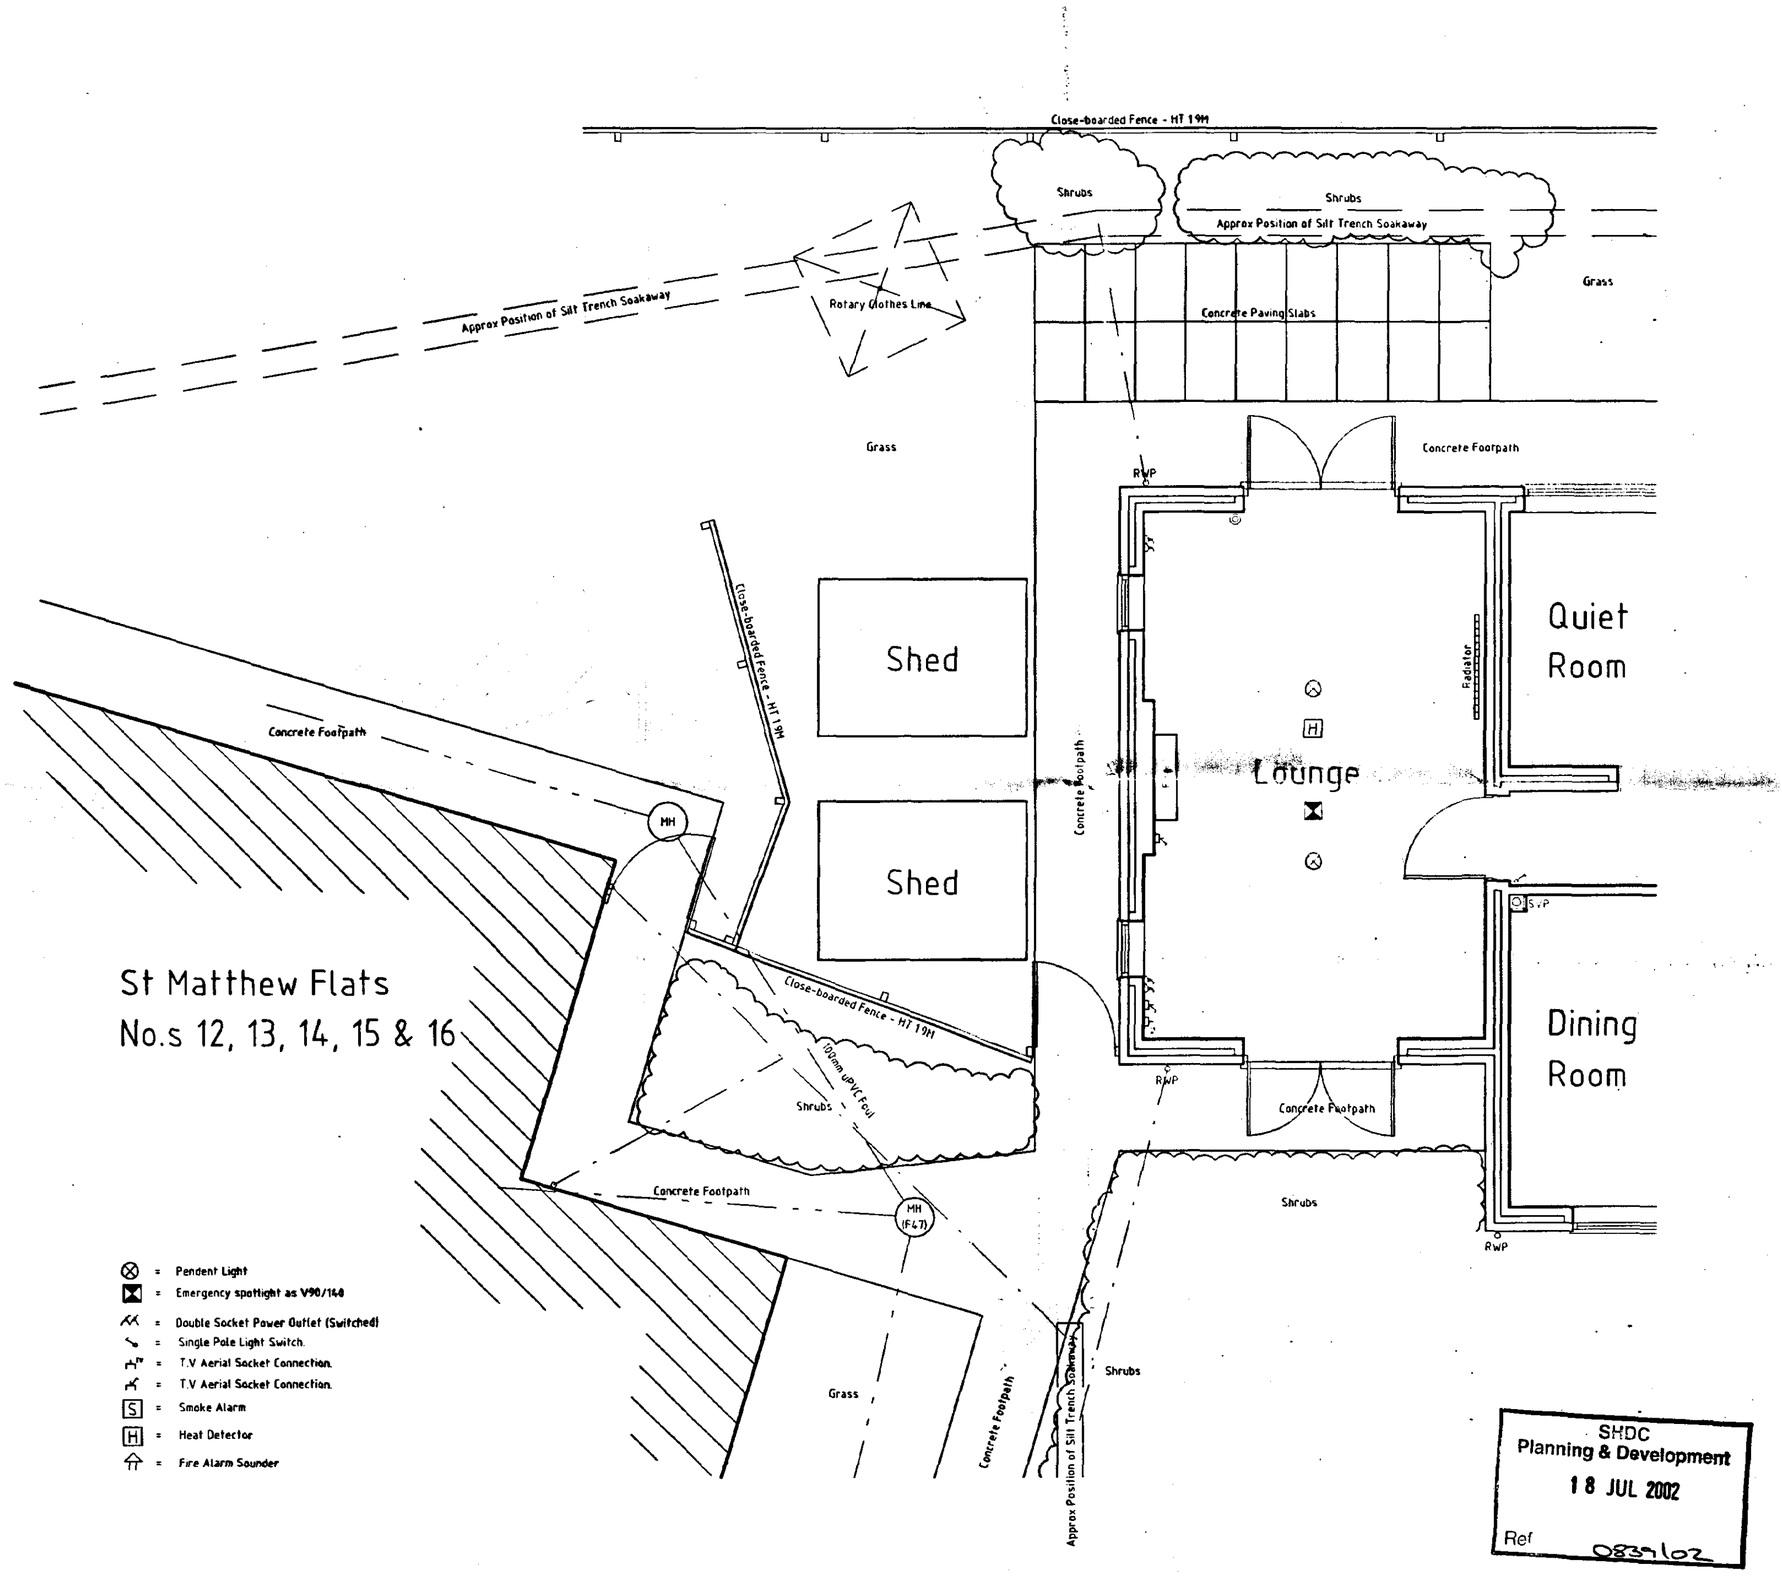

LEGEND / NOTES COLUMN :

SHDC
Planning & Development
18 JUL 2002
Ref 0839/02

DETERMINED
PLAN

PART FLOOR PLAN TO EAST SIDE OF ANLEY HOUSE

ST MATTHEW HOUSING
EXTENSIONS TO ANLEY HOUSE AND MOVE-ON BEDSITS AT
ST MATTHEW'S CLOSE
HOLBEACH, SPALDING, LINCS

DATE :	DRAWN BY :
MAY 2002	AS
DRAWING SCALE : 1:50	CHECKED BY :

DRAWING REFERENCE NUMBER / REVISION :
14347 – 02

DO NOT SCALE THIS DRAWING. THE CONTRACTOR IS DEEMED TO CHECK ALL DIMENSIONS ON SITE AND REPORT ANY DISCREPANCY TO THE ARCHITECT.

THE CONTENTS OF THIS DRAWING ARE COVERED BY COPYRIGHT AND REMAIN THE PROPERTY OF MLG ASSOCIATES LTD. WRITTEN APPROVAL MUST BE OBTAINED FROM MLG ASSOCIATES LTD PRIOR TO DUPLICATION OF, OR REPRODUCTION OF THIS DRAWING OR THE CONTENTS OF THIS DRAWING.


ANY DIMENSIONS NOT SHOWN ARE TO BE CHECKED AND AGREED WITH THE ARCHITECT BEFORE PROCEEDING WITH THE DETAILED WORKS.

MLG ASSOCIATES

ARCHITECTS
QUANTITY SURVEYORS
BUILDING SURVEYORS
PARTY WALL SURVEYORS
PROJECT MANAGERS
PLANNING SUPERVISORS

MLG ASSOCIATES LTD
REGISTERED OFFICE
49 High Street Boston
Lincolnshire PE21 8SP
Tel.: 01205 364795
Fax: 01205 310842
E mail: mlg.arch@btinternet.com
REG NO: 4107829

A2

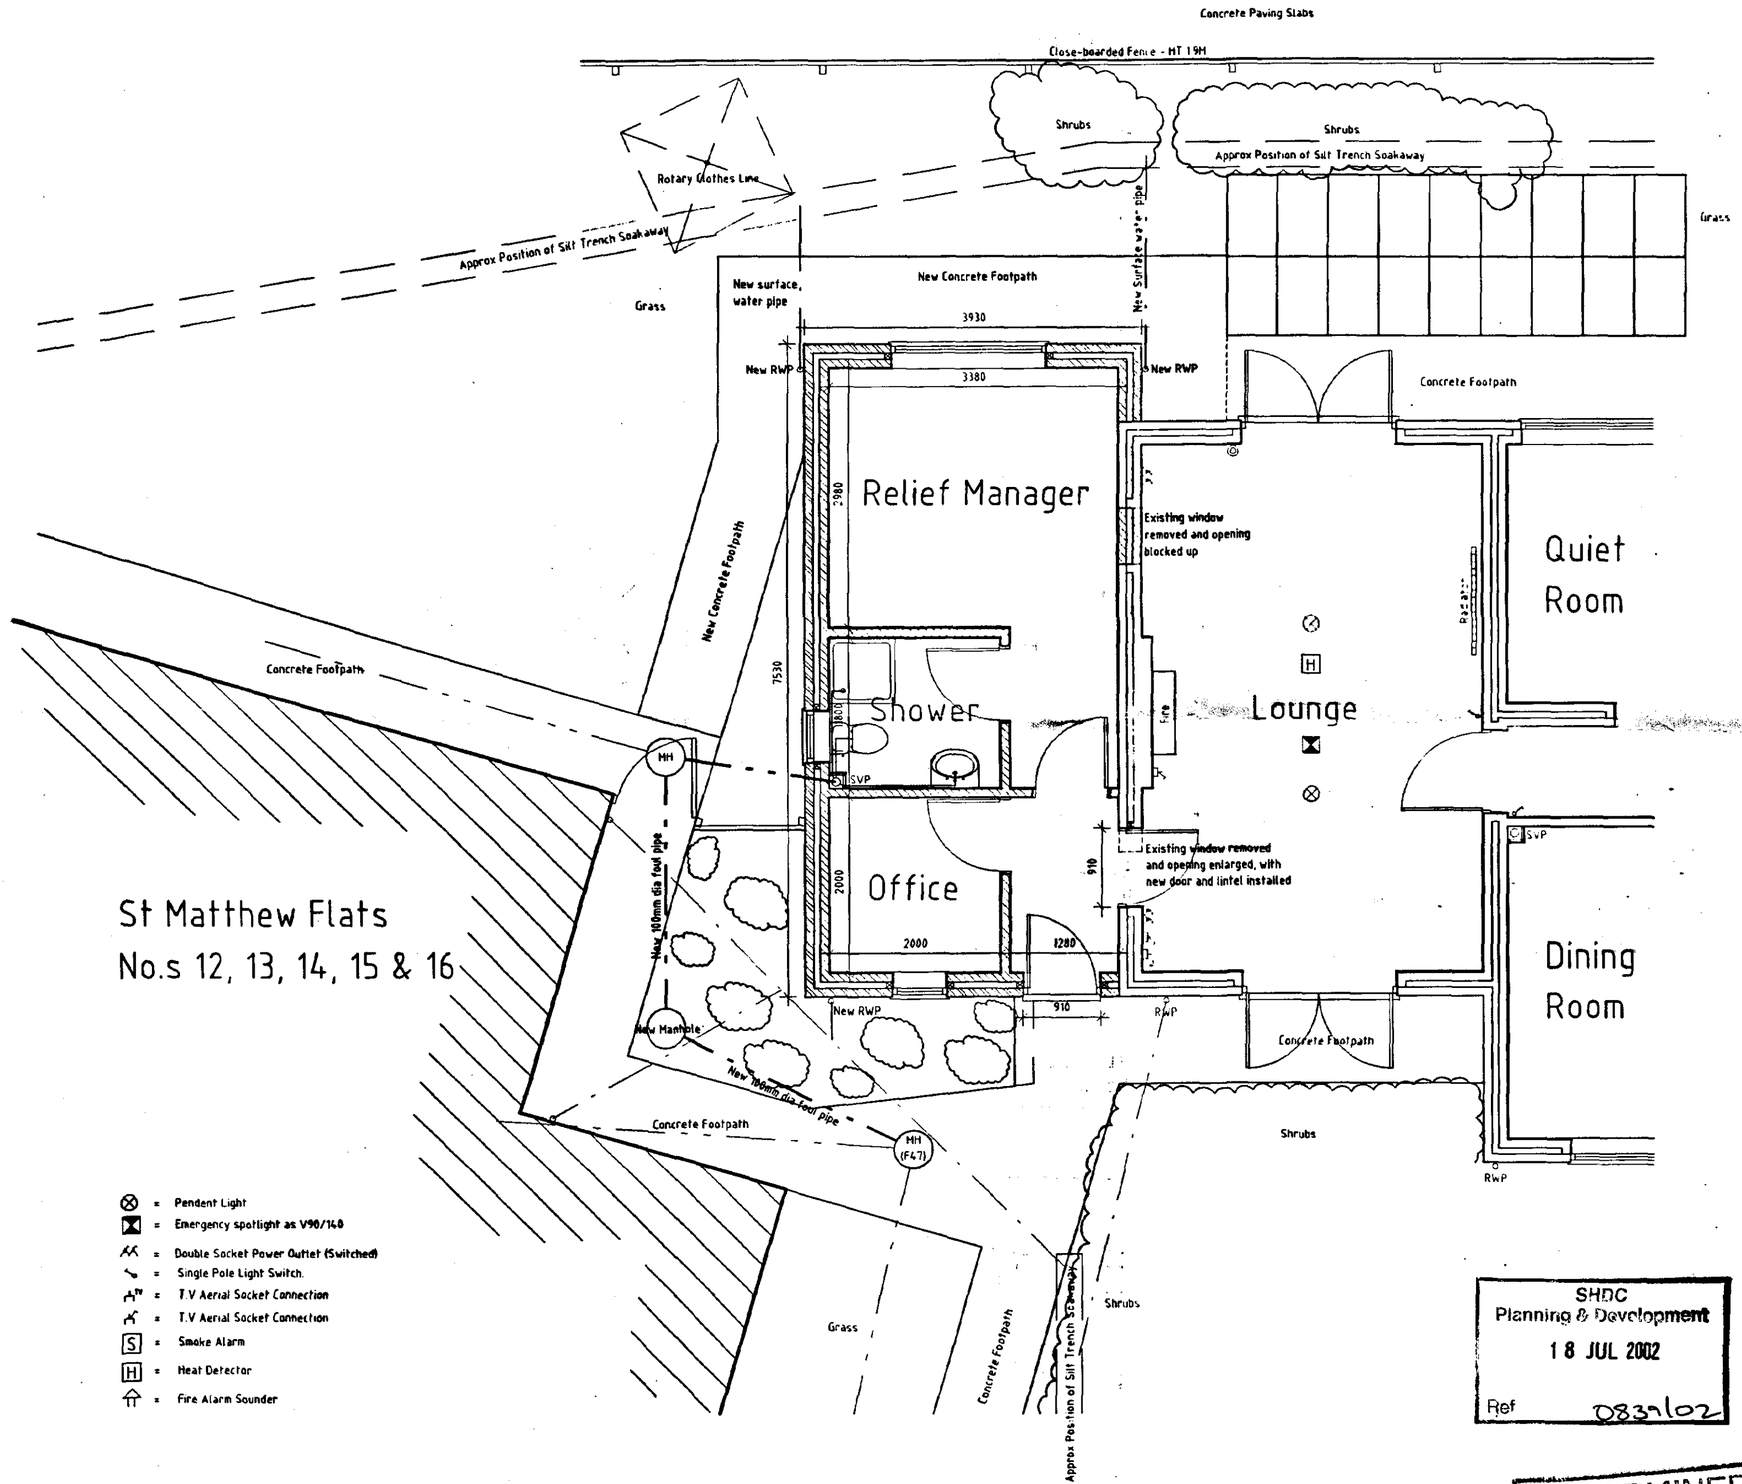

St Matthew Flats
No.s 12, 13, 14, 15 & 16

⊗ = Pendent Light
⊠ = Emergency spotlight as V90/140
= Double Socket Power Outlet (Switched)
= Single Pole Light Switch.
TV = T.V Aerial Socket Connection
= T.V Aerial Socket Connection
S = Smoke Alarm
H = Heat Detector
= Fire Alarm Sounder

SHDC
Planning & Development
18 JUL 2002
Ref 0831/02

DETERMINED PLAN

A2

LEGEND / NOTES COLUMN :

PROPOSED FLOOR PLAN OF EXTENSION TO ANLEY HOUSE

ST MATTHEW HOUSING
EXTENSIONS TO ANLEY HOUSE AND MOVE-ON BEDSITS AT
ST MATTHEW'S CLOSE
HOLBEACH, SPALDING, LINCS


DATE : MAY 2002
DRAWN BY : AS
DRAWING SCALE : 1:50
CHECKED BY :
DRAWING REFERENCE NUMBER / REVISION : 14347 – 06

DO NOT SCALE THIS DRAWING. THE CONTRACTOR IS DEEMED TO CHECK ALL DIMENSIONS ON SITE AND REPORT ANY DISCREPANCY TO THE ARCHITECT.
THE CONTENTS OF THIS DRAWING ARE COVERED BY COPYRIGHT AND REMAIN THE PROPERTY OF MLG ASSOCIATES LTD. WRITTEN APPROVAL MUST BE OBTAINED FROM MLG ASSOCIATES LTD PRIOR TO DUPLICATION OF, OR REPRODUCTION OF THIS DRAWING OR THE CONTENTS OF THIS DRAWING.
ANY DIMENSIONS NOT SHOWN ARE TO BE CHECKED AND AGREED WITH THE ARCHITECT BEFORE PROCEEDING WITH THE DETAILED WORKS.

MLG ASSOCIATES

ARCHITECTS
QUANTITY SURVEYORS
BUILDING SURVEYORS
PARTY WALL SURVEYORS
PROJECT MANAGERS
PLANNING SUPERVISORS

MLG ASSOCIATES LTD
REGISTERED OFFICE
49 High Street Boston
Lincolnshire PE21 8SP
Tel.: 01205 364795
Fax: 01205 310842
E mail: mlg.arch@btinternet.com
REG NO: 4107829

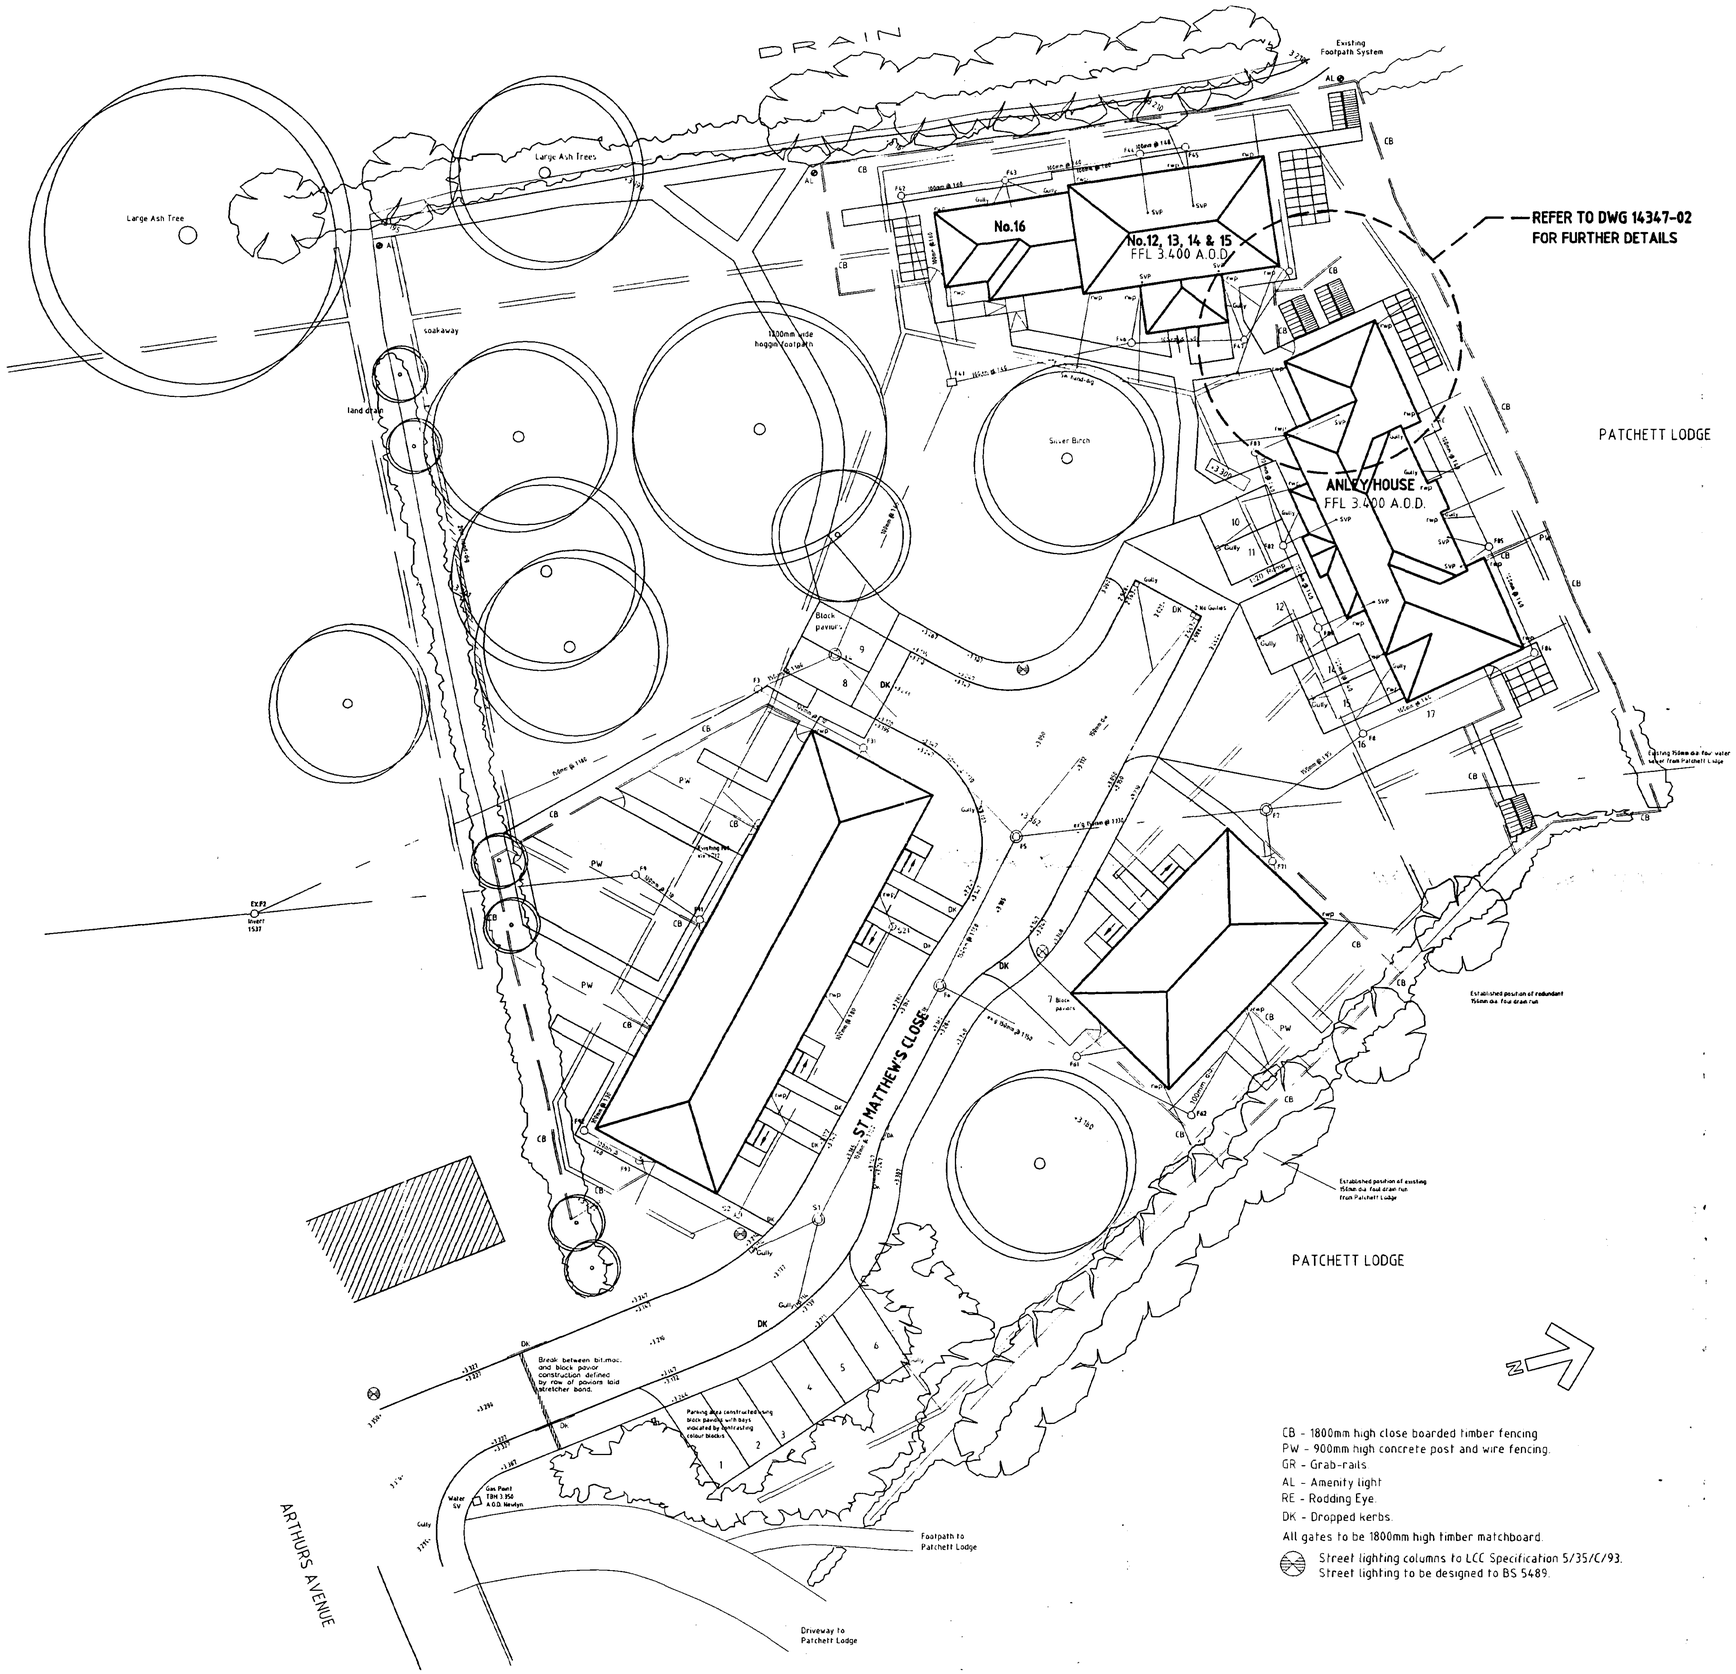

LEGEND / NOTES COLUMN :

SHDC
Planning & Development
18 JUL 2002
0839/02

DETERMINED PLAN

EXISTING SITE PLAN

ST MATTHEW HOUSING
EXTENSIONS TO ANLEY HOUSE AND MOVE-ON BEDSITS AT
ST MATTHEW'S CLOSE
HOLBEACH, SPALDING, LINCS

DATE :	DRAWN BY :
MAY 2002	AS
DRAWING SCALE	CHECKED BY :
1:200	

DRAWING REFERENCE NUMBER / REVISION :
14347 - 01

DO NOT SCALE THIS DRAWING. THE CONTRACTOR IS DEEMED TO CHECK ALL DIMENSIONS ON SITE AND REPORT ANY DISCREPANCY TO THE ARCHITECT.
THE CONTENTS OF THIS DRAWING ARE COVERED BY COPYRIGHT AND REMAIN THE PROPERTY OF MLG ASSOCIATES LTD. WRITTEN APPROVAL MUST BE OBTAINED FROM MLG ASSOCIATES LTD. PRIOR TO DUPLICATION OF, OR REPRODUCTION OF THIS DRAWING OR THE CONTENTS OF THIS DRAWING.
ANY DIMENSIONS NOT SHOWN ARE TO BE CHECKED AND AGREED WITH THE ARCHITECT BEFORE PROCEEDING WITH THE DETAILED WORKS.

MLG ASSOCIATES

ARCHITECTS
QUANTITY SURVEYORS
BUILDING SURVEYORS
PARTY WALL SURVEYORS
PROJECT MANAGERS
PLANNING SUPERVISORS

MLG ASSOCIATES LTD
REGISTERED OFFICE
49 High Street Boston Lincolnshire PE21 8SP
Tel.: 01205 364765
Fax: 01205 310842
E mail: mlg.arch@btinternet.com
REG NO: 4107929

A1