
STUDIO 11 architecture


Do not scale directly from this drawing. All discrepancies are to be brought to the attention of the below office.

The copyright to this drawing is owned by studio 11 architecture.

Existing Barn Footprint Area 127m^2
Proposed Dwelling Footprint Area 180m^2

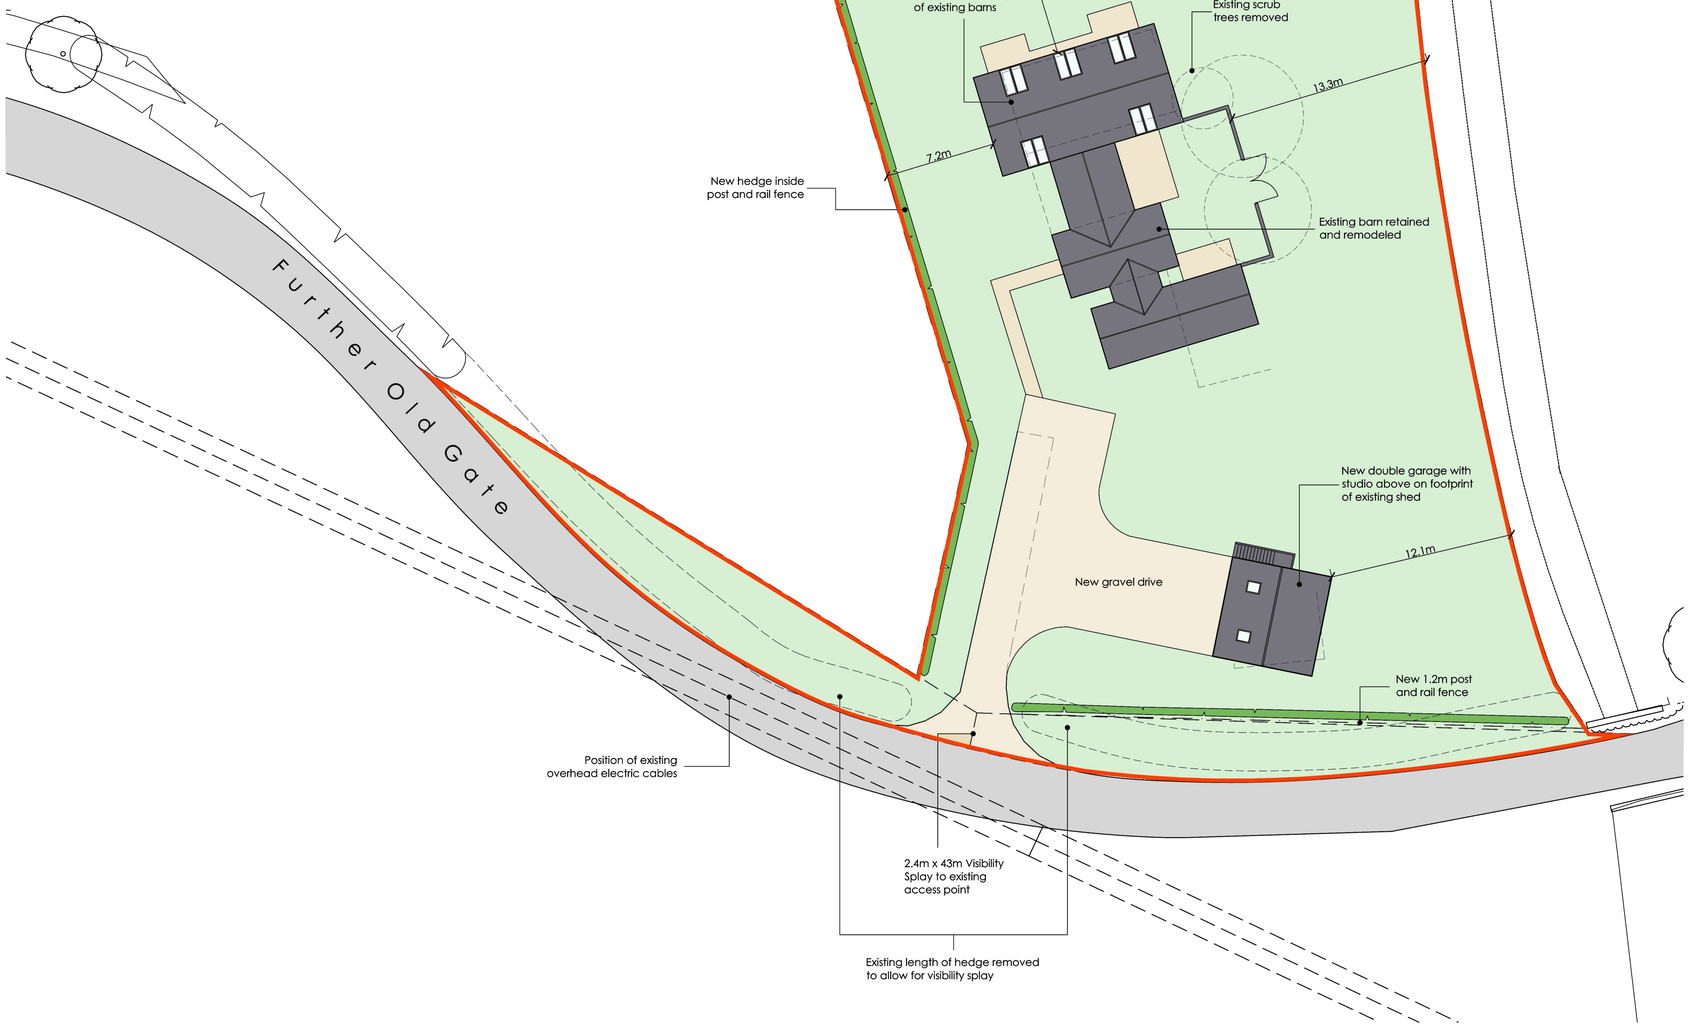

Site Plan 1:200

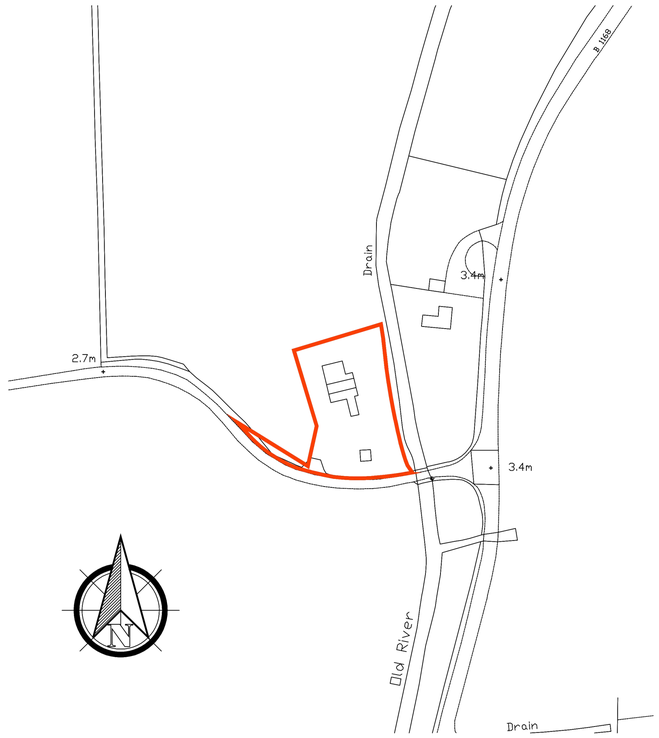

Location Plan 1:250

Chartered Institute of Architectural Technologists

Measurement bar - When printed correctly this line measures 100mm.

PLANNING APPLICATION

REVISION	DATE	DRAWN	DESCRIPTION

CLIENT JH & AJ King

PROJECT Alterations & Extensions to Barn at Further Old Gate, Holbeach

DRAWING Site Plan & Location Plan

SCALE 1:200, 1:1250 @ A1 **DRAWN** CLH **DATE** 08.06.2015

STUDIO 11 architecture

DRAWING NO. 259.SL.01

STUDIO 11 ARCHITECTURE LTD, THE BOATHOUSE, HARBOUR SQUARE, NENE PARADE, WISBECH, CAMBRIDGESHIRE. PE13 3BH
T: 01945 467339 E: design@studio11architecture.co.uk W: www.studio11architecture.co.uk
OFFICES: *THE SPARKHOUSE, LINCOLN, LINCOLNSHIRE LN6 7TS* *THE BOATHOUSE, WISBECH, CAMBRIDGESHIRE PE13 3BH* *KEYSTONE INNOVATION CENTRE, THETFORD, NORFOLK IP24 1JD*