Station	Easting	Northing	Level
JU101	535084.221	322836.448	3.291
JU102	535010.119	322823.742	3.181
JU103	534996.728	322850.502	3.504
JU104	535017.917	322902.180	3.382
JU105	535022.716	322843.416	3.380

322900 N

322875 N

322850 N

322825 N

322800 N

534950 E

534975 E

535000 E

535025 E

535050 E


535075 E

Further Old Gate

Further Old Gate


B1384

Floor Plans

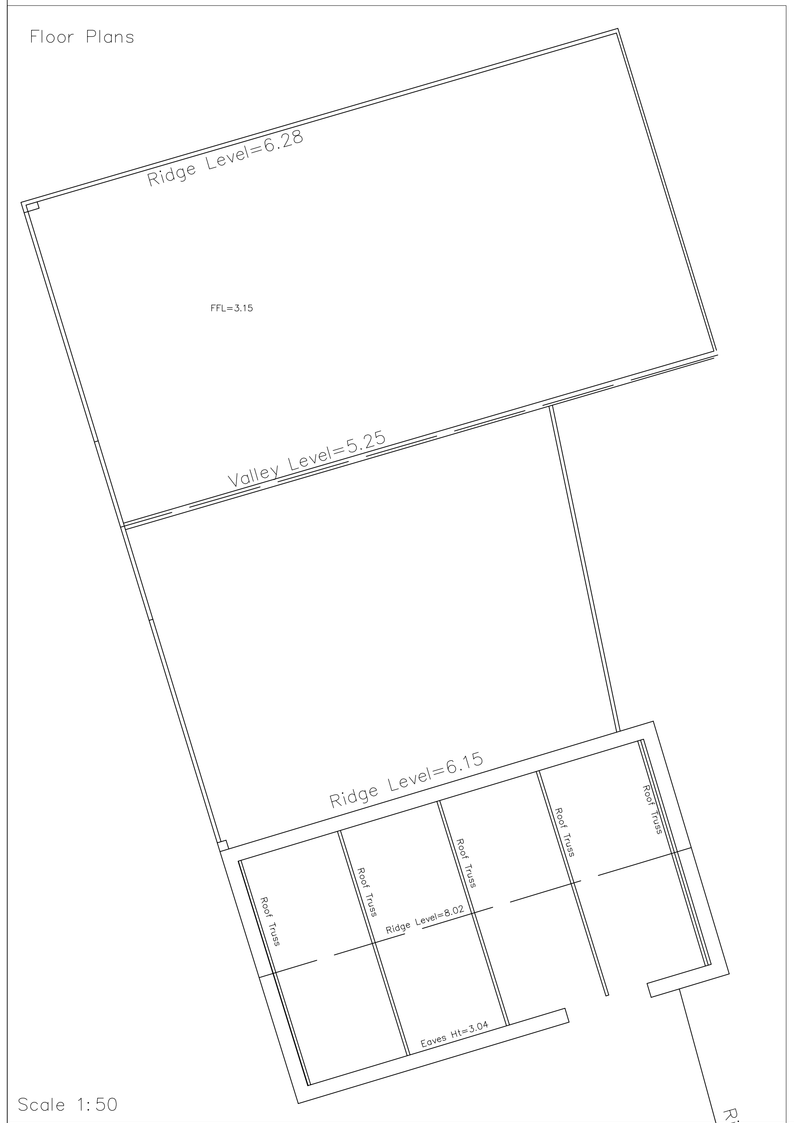


Scale 1:50

South Elevation

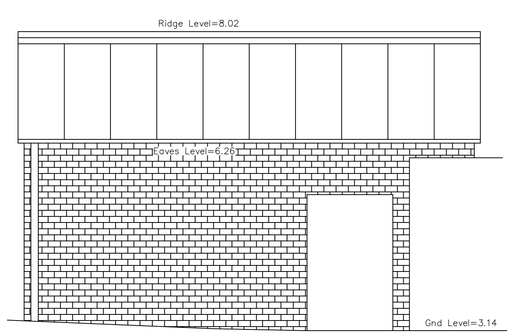


Scale 1:50

Western Elevation

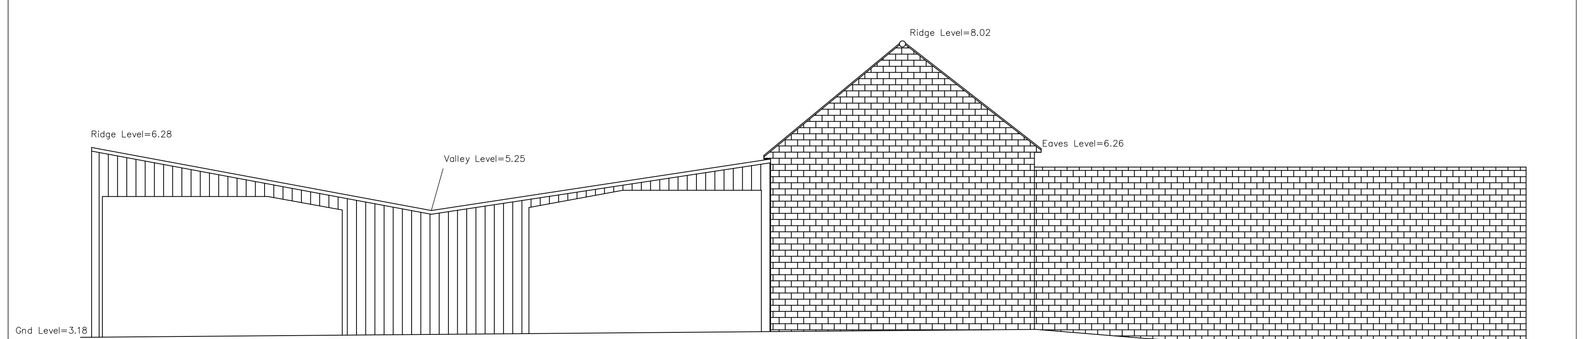


Scale 1:50

North Elevation

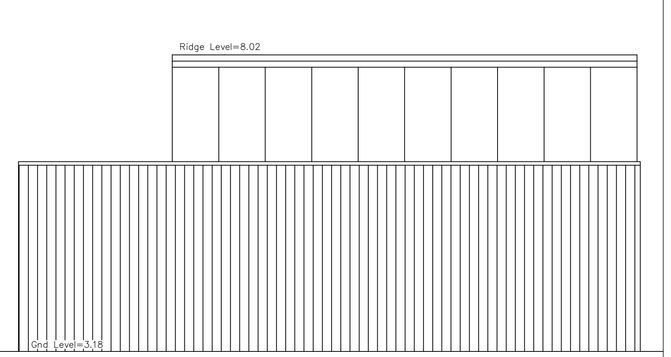

Scale 1:50

Section AA

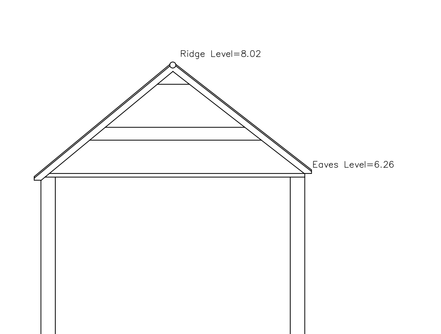

Scale 1:50

Key

AV	Air Vent	IC	Inspection Cover
B	Bollard	IL	Invert Level
BB	Illuminated Bollard	KO	Kerb Outlet
BH	Bore Hole	LF	Lamp Post
BT	British Telecom Cover	MC	Miscellaneous Cover
CL	Cable Level	MH	Manhole
CL	Cover Level	MK	Marker
CM	Cable Marker	NB	Notice Board
CP	Control Post	OHL	Overhead Line
DK	Drop Kerb	OHC	Overhead Cable
DP	Down Pipe	OSBM	Ordnance Survey Bench Mark
EC	Electricity Cover	PC	Pole
EP	Electricity Pole	PGM	Permanent Ground Marker
FBW	Barbed Wire Fence	RE	Rodding Eye
FCL	Chain Link Fence	RG	Road Gully
FEL	Chain Link Fence	RM	Retaining Wall
FEP	Chestnut Paling Fence	RWP	Rain Water Pipe
FHR	Hedge Fence Level	SC	Stop Cock
FH	Fire Hydrant	SC	Stop Cock
FHM	Fire Hydrant Marker	SV	Stop Valve
FPL	Post and Plank Fence	TBM	Temporary Bench Mark
FR	Iron Railings	TBM	Temporary Bench Mark
FW	Interwoven Fence	TL	Traffic Light
FWL	Wattle Fence	TP	Telegraph Post
FWR	Metal Railings	TPW	Textile Paving
FZL	Overlap Fence	V%	Unable to HT
FPW	Post and Wire Fence	V	Valve
FPW	Post and Wire Fence	WM	Water Meter
FW	Foul Water Manhole	WV	Water Valve
FZW	Field Gate Level		On-Tree Spread
FZSW	Solid Wire Mesh Fence		On-Tree Height
FP	Palisade Fence		On-Tree Type
G	Gully		
C	Gutter		
GV	Gas Vent		Survey Station
IB	Illuminated Bollard		Survey Station
+	Spot Level		

NOTES

The survey is based on a GPS grid orientated to North.
All levels are related to GPS RTK Network.

ISSUE	REVISION	DATE

PROJECT

Further Old Gate, Holbeach

TITLE

Exisiting Site Plans

CLIENT

Ashley King (Developments) Ltd

TO BE READ IN CONJUNCTION WITH

SCALE– 1:200	DRAWING NUMBER	190515/01	
DRAWN– CM	DATE– 19/05/19		

CHILCOTE ENGINEERING SERVICES

YEW TREE FARM
CHILCOTE
SWADLINCOTE
DERBYS DE12 8DG
TELEPHONE/FAX (01283) 763249/763254
E-Mail: info@chilengserv.co.uk

A0