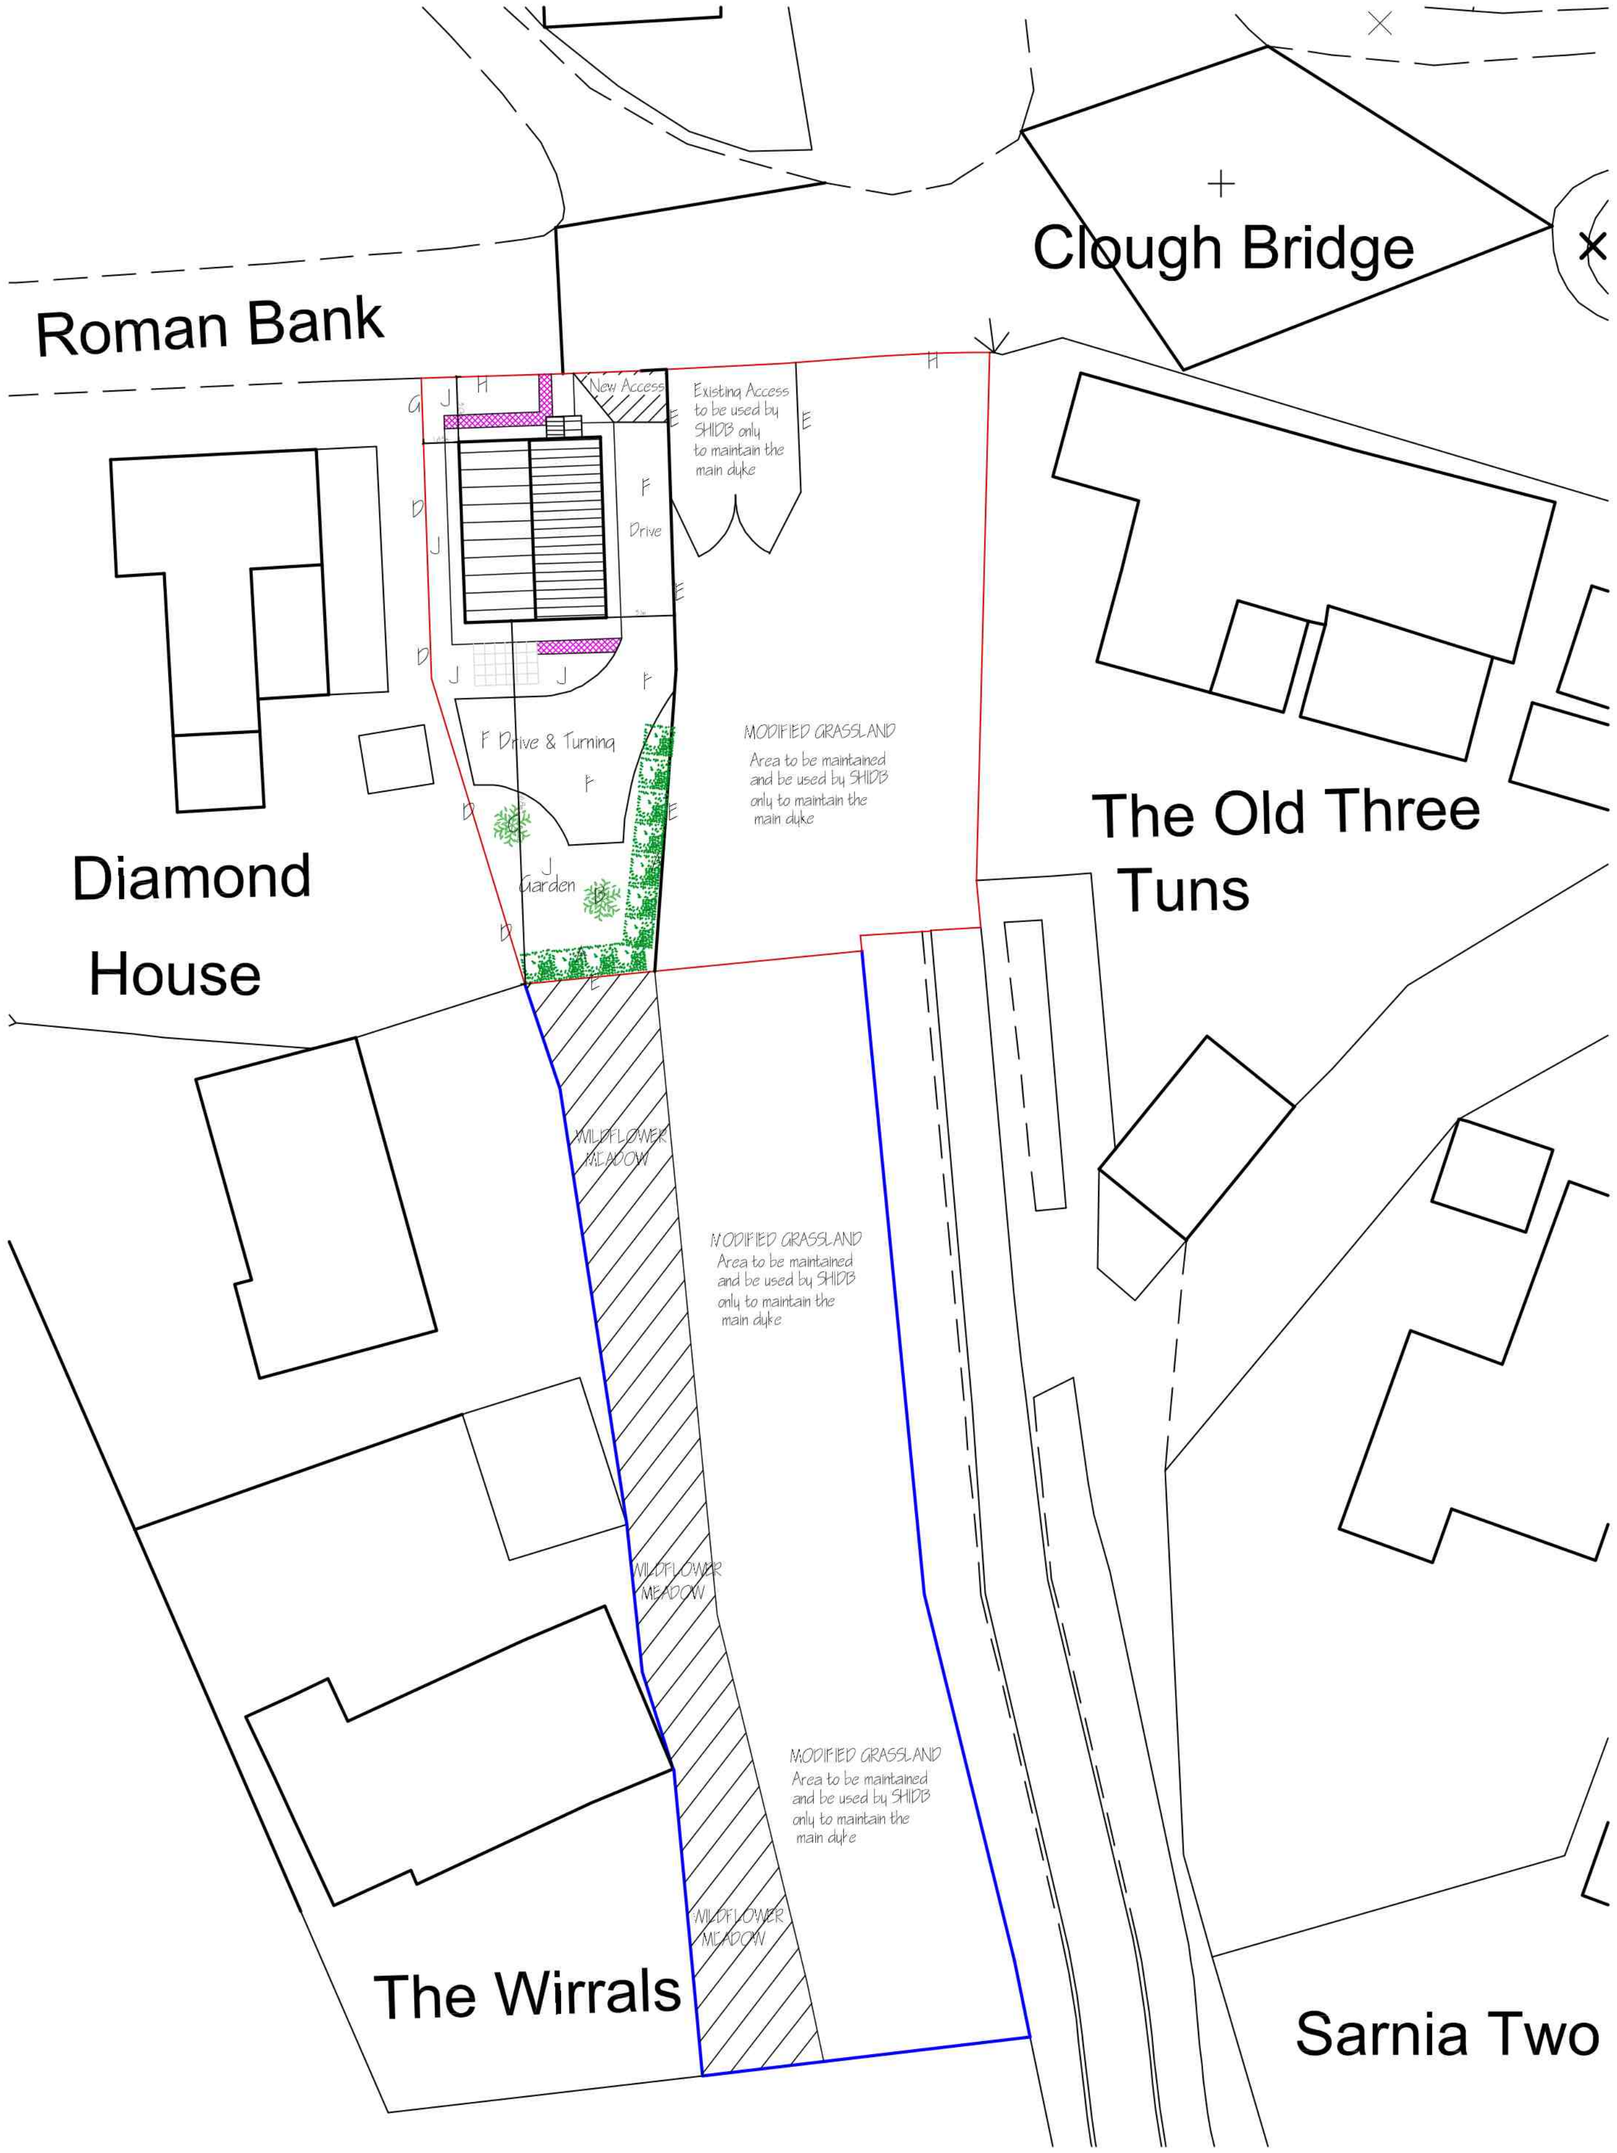

PROPOSED SITE PLAN 1:200

LANDSCAPING, FENCING & TREE PLANTING SCHEME.

A - MIXED HEDGE
(a) Common Hawthorn (Crataegus Monogyna)
(b) Hazel (Corylus avellana)
(c) Blackthorn (Prunus Spinosa)
(d) Field Maple (Acer Campestre)
(e) Midland Hawthorne (Crataegus laevigata)
(f) Wild Cherry (Prunus avium)
(g) Bird Cherry (Prunus padus)

B - SILVER BIRCH - Feathered

C - WILD CHERRY - Feathered

D - 1.8m High Wooden Close Boarded Fence

E - 1.2m Wooden Post & Rail Fence

F - Compacted Stone Driveway

G - 1.2m High Wooden Close Boarded Fence

H - Repair and Maintain existing fence

J - FLOWERING LAWNS
Seeded EL 1 Mix from Emorsgate Seeds

Planting of Hedge to be double row staggered. Distance between plants to be 300mm. Distance between rows to be 450mm. All as specified by the Woodland Trust.

All planting to be in accordance with BS 4428:1989 and amendment No. 1 (1991)
All trees to be planted with minimum 0.6m plastic mulch mat and to be staked, tied and tubed.

1/3 to 1/2 bag of peat free tree and shrub planting compost to be incorporated into backfill for each tree hole.

FLOWER BORDER
Evening Primrose (Oenothera biennis)
Sweet Rocket (Hesperis matronalis)
Honeysuckle (Lonicera sp.)
Lavender (Lavandula sp.)
White Jasmine (Jasminum officinale)
Night-scented Catchfly (Silene noctiflora)
Night-scented Stock (Matthiola longipetala)
Soapwort (Saponaria officinalis)

WILDFLOWER MEADOW

Once all the external building works have been completed and all plant and machinery have been removed from site, all indicated planting will be completed within the next planting season (March - September).

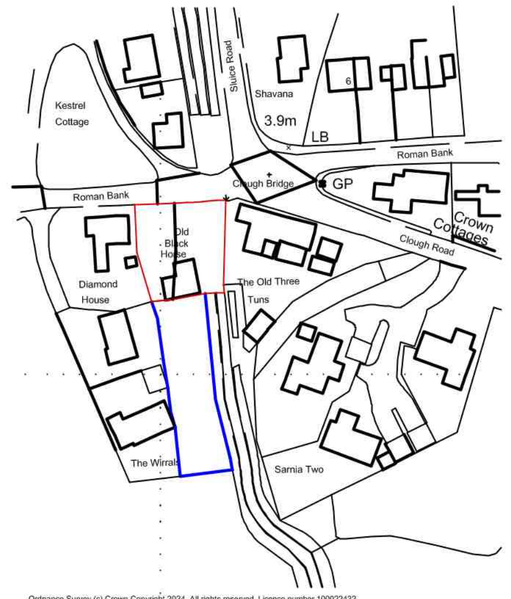

LOCATION PLAN 1:1250

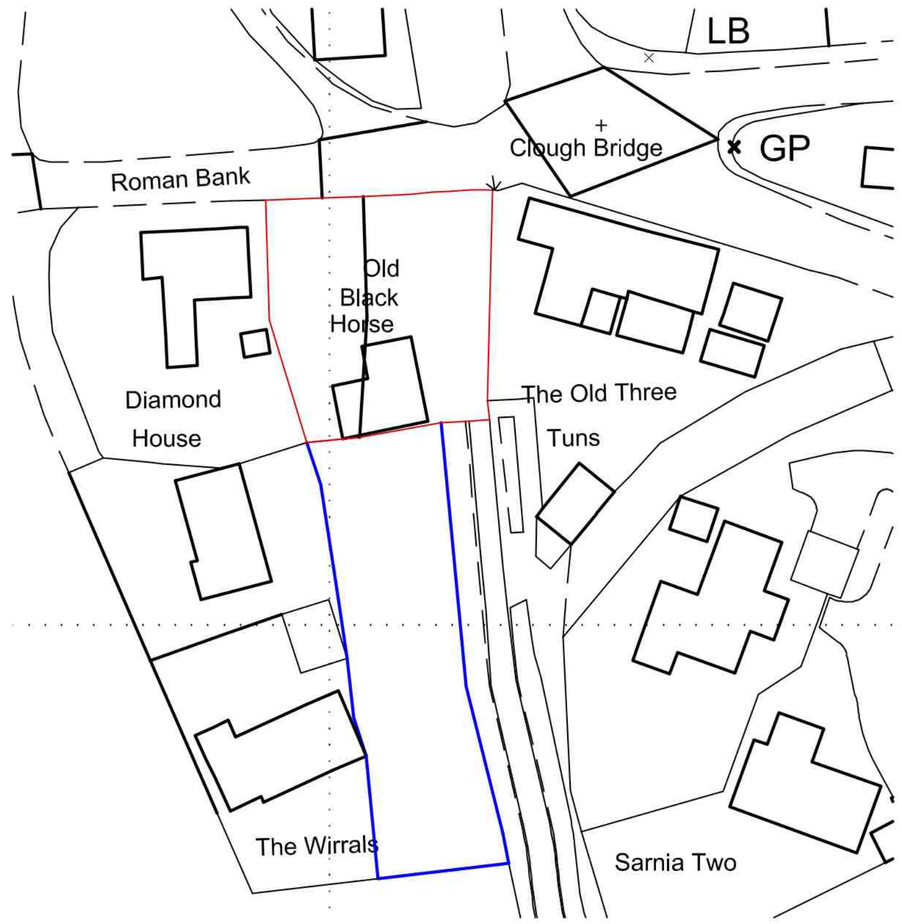

EXISTING SITE PLAN 1:500

ref:	revision	date
C	AMENDED RED LINE - PLANNING	OCT '2024
B	ENG DETAILS ADDED	OCT 2024
A	CLIENTS AMENDMENTS	OCT '2024

G. R. MERCHANT LTD.
ARCHITECTURAL CONSULTANTS
4 Wrights Mews
12A Park Road, Holbeach,
Spalding, Lincs. PE12 7EE
Tel: 01406 490800
E-Mail: office@grmerchantltd.com
Website: www.grmerchantltd.com

Project
REPLACEMENT DWELLING
OLD BLACK HORSE
ROMAN BANK, HOLBEACH CLOUGH
SPALDING, LINCS PE12 8DJ.

Client
SOUTH HOLLAND INTERNAL DRAINAGE BOARD

Drawing
SITE & LOCATION PLANS

Job Ref.: 4188-23
Drawing No.: 01C
Date: JULY '2024
Drawn: SJD
Scales: AS STATED

DO NOT SCALE FROM THIS DRAWING

This drawing is copyright and may not be altered, traced, photographed or used for any other purpose other than that for which it is issued. The General Contractor is to check all dimensions on site and report any discrepancies to G. R. Merchant Ltd. All details shown on this drawing including foundations are based upon typical site conditions related to the area. His responsibility can be accepted for abnormal conditions which may be discovered during construction unless reported to the G. R. Merchant Ltd so that design amendments may be considered. Site soil surveys are recommended in respect of foundations to establish specific site conditions before foundation work is undertaken. This drawing is limited in the amount of information contained and does not purport to contain a full specification of the works. It is solely for the purpose of obtaining Planning / Building Regulation approval. This drawing must not be used as a contract document alone. The works will not be supervised or inspected on site by G R Merchant Ltd or any representative thereof. It is the client or their appointed contractor(s) responsibility to control workmanship, substitution of materials, adherence to specification, variations to contract etc.All materials to be new unless otherwise stated and all components and materials etc. to be used fitted and installed etc. in strict accordance with manufacturers instruction and relevant code of practice. Materials shall conform to appropriate British standard specification or BBA certificate or European code equivalent. The Employer / Client shall ensure that the selected contractor is conversant with and adopts all measures necessary to achieve compliance with Health and Safety legislation for Building sites and Work places. The Employer / Client is advised that should the works need to comply with the Construction Design and Management Regulations an independent Principal Designer will be required. The works shall comprise of all that is shown on the drawing and details. Work that may not specifically be shown but may be reasonably inferred as necessary to carry out the works shall be deemed to be included. It is the plot / land owners responsibility to be aware of the Party Wall etc. Act 1996: when building in close proximity to adjoining neighbours boundaries.