
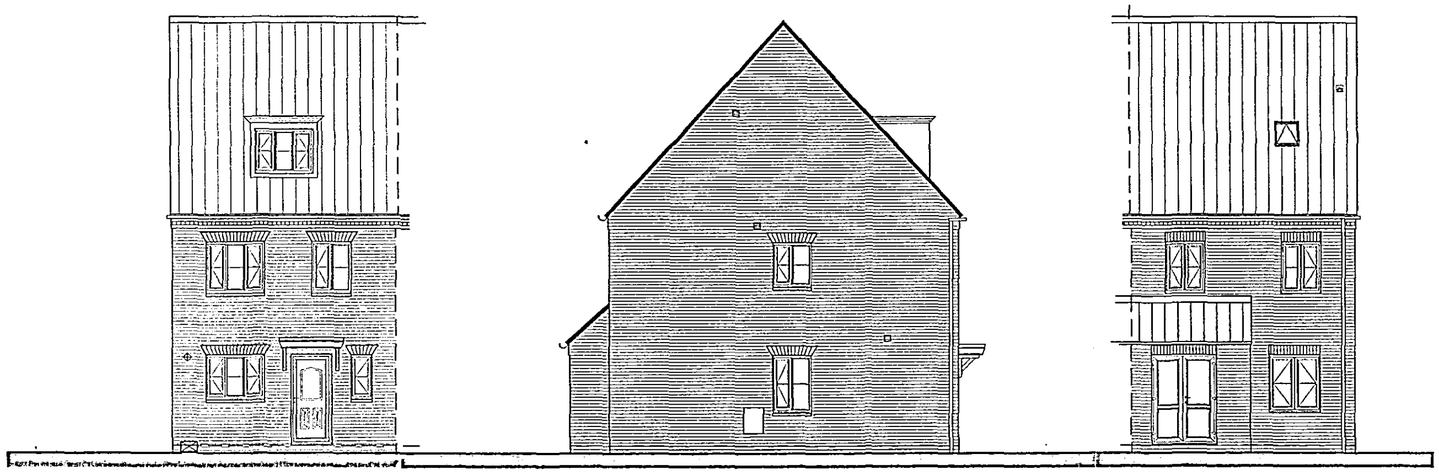



Front Elevation

Side Elevation


Rear Elevation

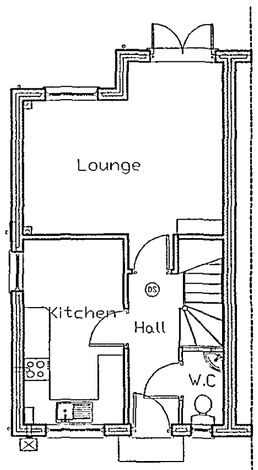

Ground Floor

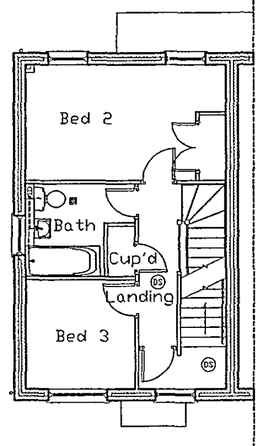

First Floor

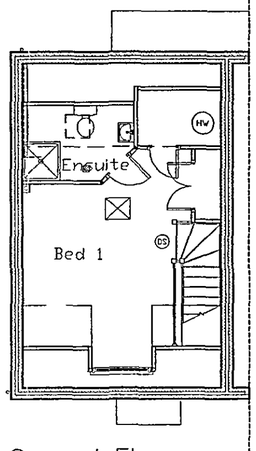

Second Floor

DETERMINED PLANS

SHDC Planning & Development
24 JUN 2004
Ref: 0852/04

Date :	Description :

R E V I S I O N S

ALLISON Homes

Allison House
Banbury Close
West Elloe Avenue
Spalding
Lincolnshire
PE11 2BS
Tel: 01775 724701 Fax: 01775 762153
Email: headoffice@allisonhomes.org
Allison Homes Eastern Limited is a Pan Residential Company

Project :

3 Bedroom House
THE LEVRINGTON

Drawing Title :

Design Sheet

Reference No :	Scales : 1:100
	Date : 7/5/03
Drawing No : 01	Drawn: PDW

Do not scale directly from this drawing . All discrepancies to be brought to the attention of the above office.