
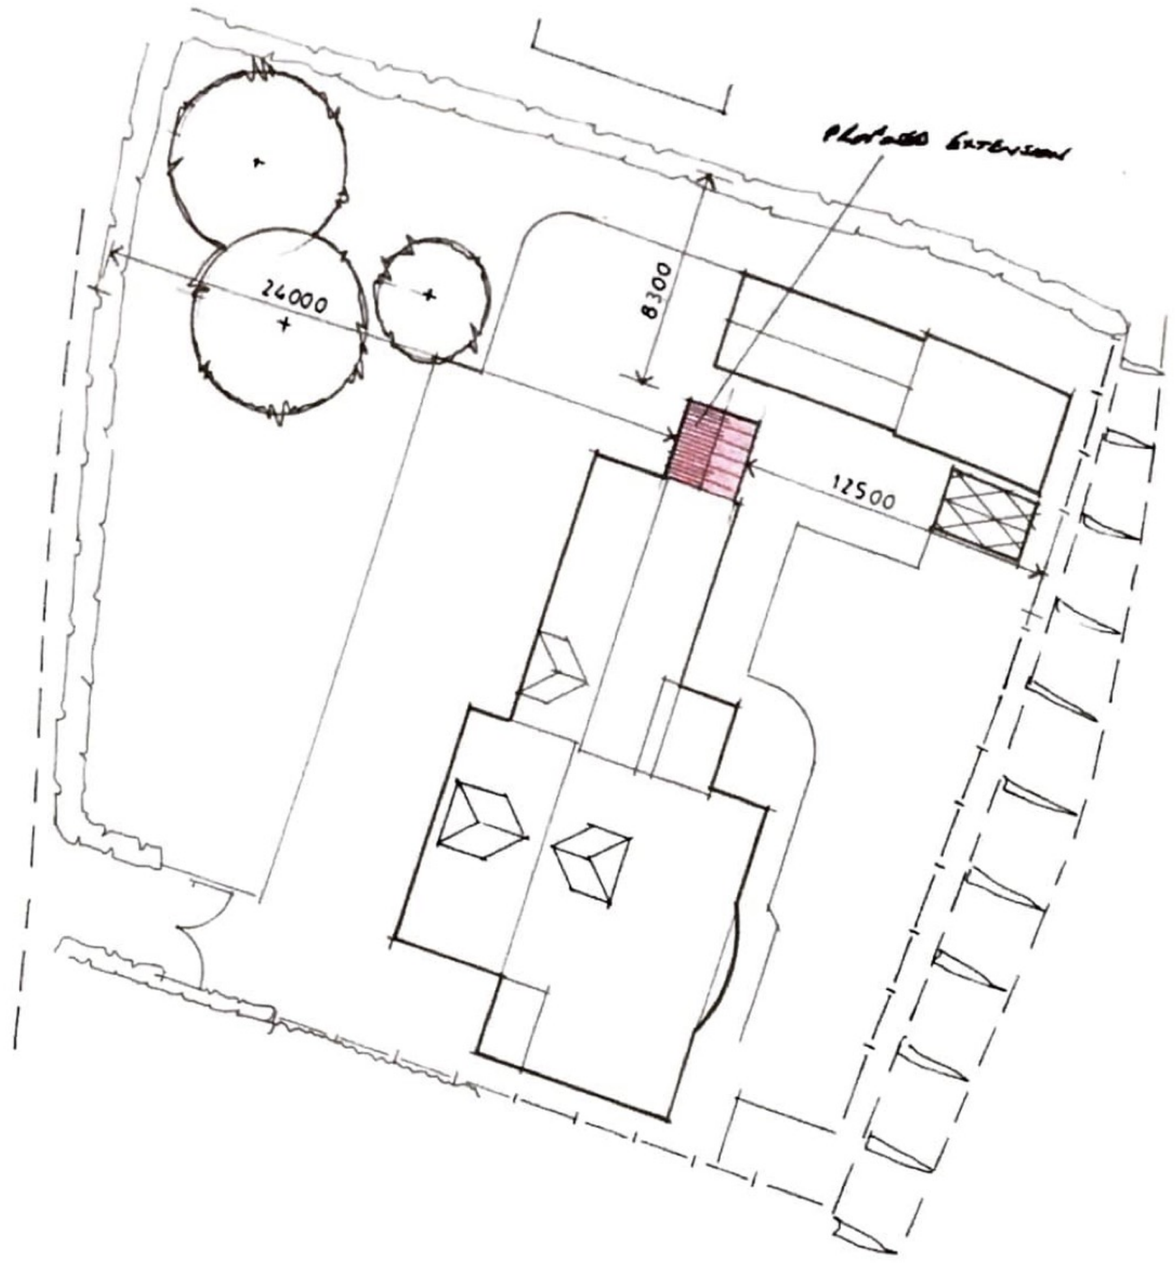


SITE PLAN PROPOSED 1-250

0 2 4 6 8 10 15 20 25 30 metres

1-250 scale

NORTH

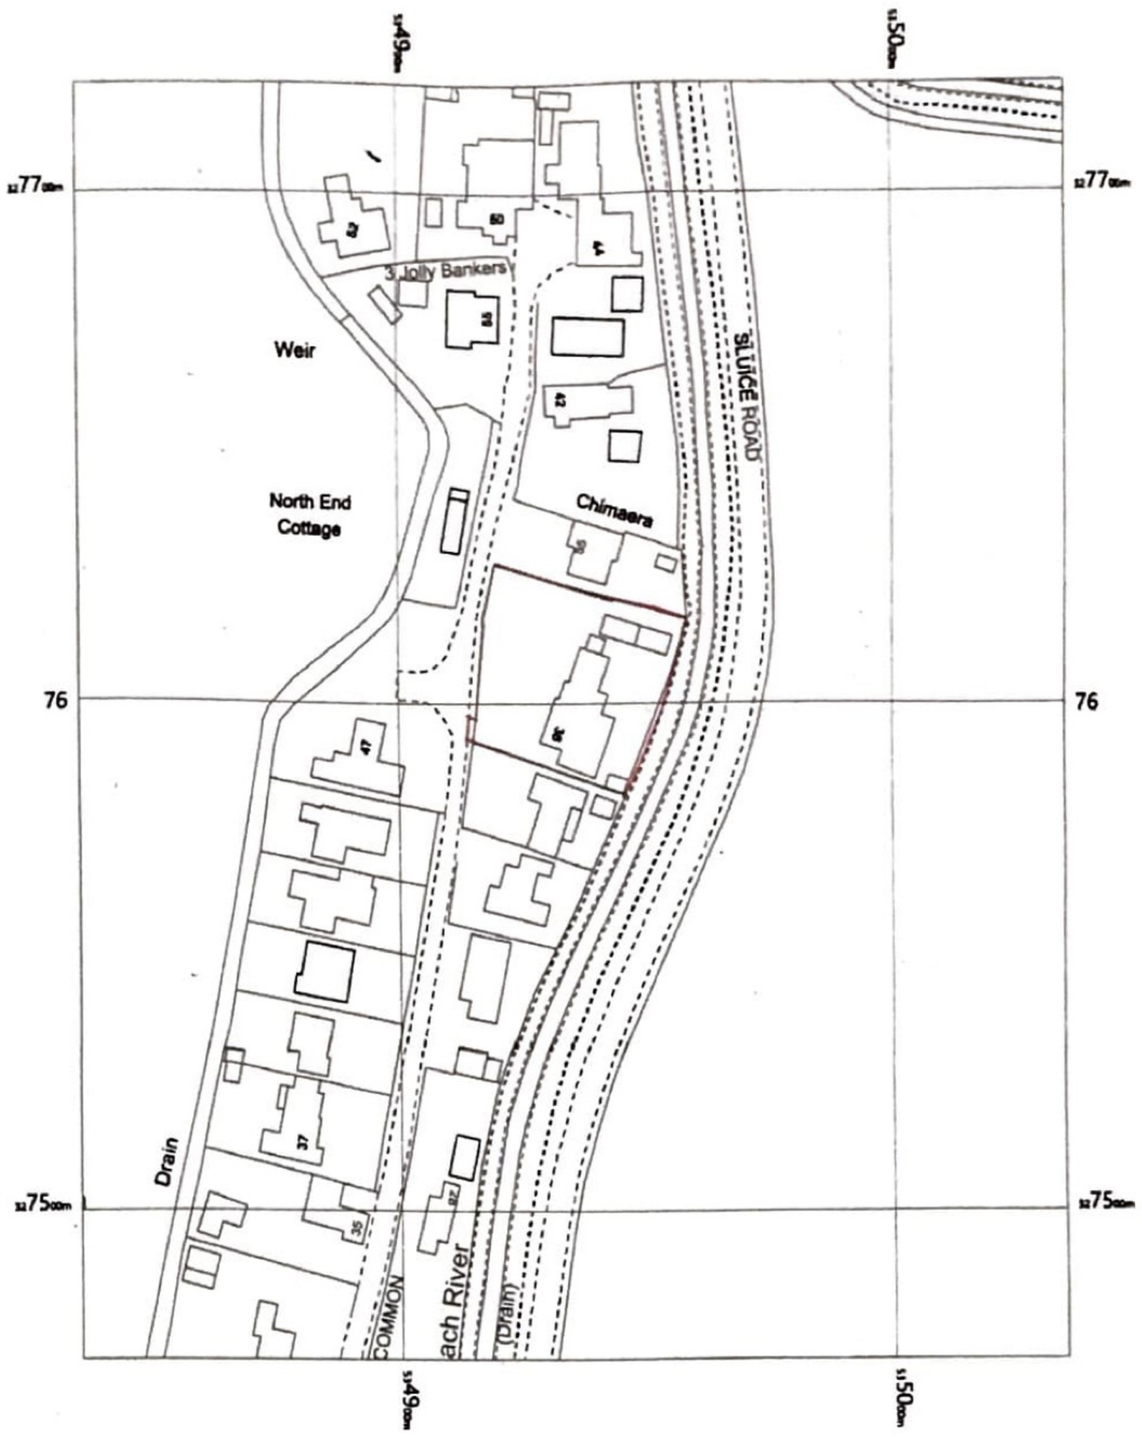


LOCATION PLAN 1 1250

0 10 20 30 40 50 100 metres

1-1250 scale

NORTH

T1 MULTI STEM APPROX 5 METRE HIGH
T2 270 ø APPROX 5.5 METRE HIGH
T3 260 ø APPROX 7.5 METRE HIGH

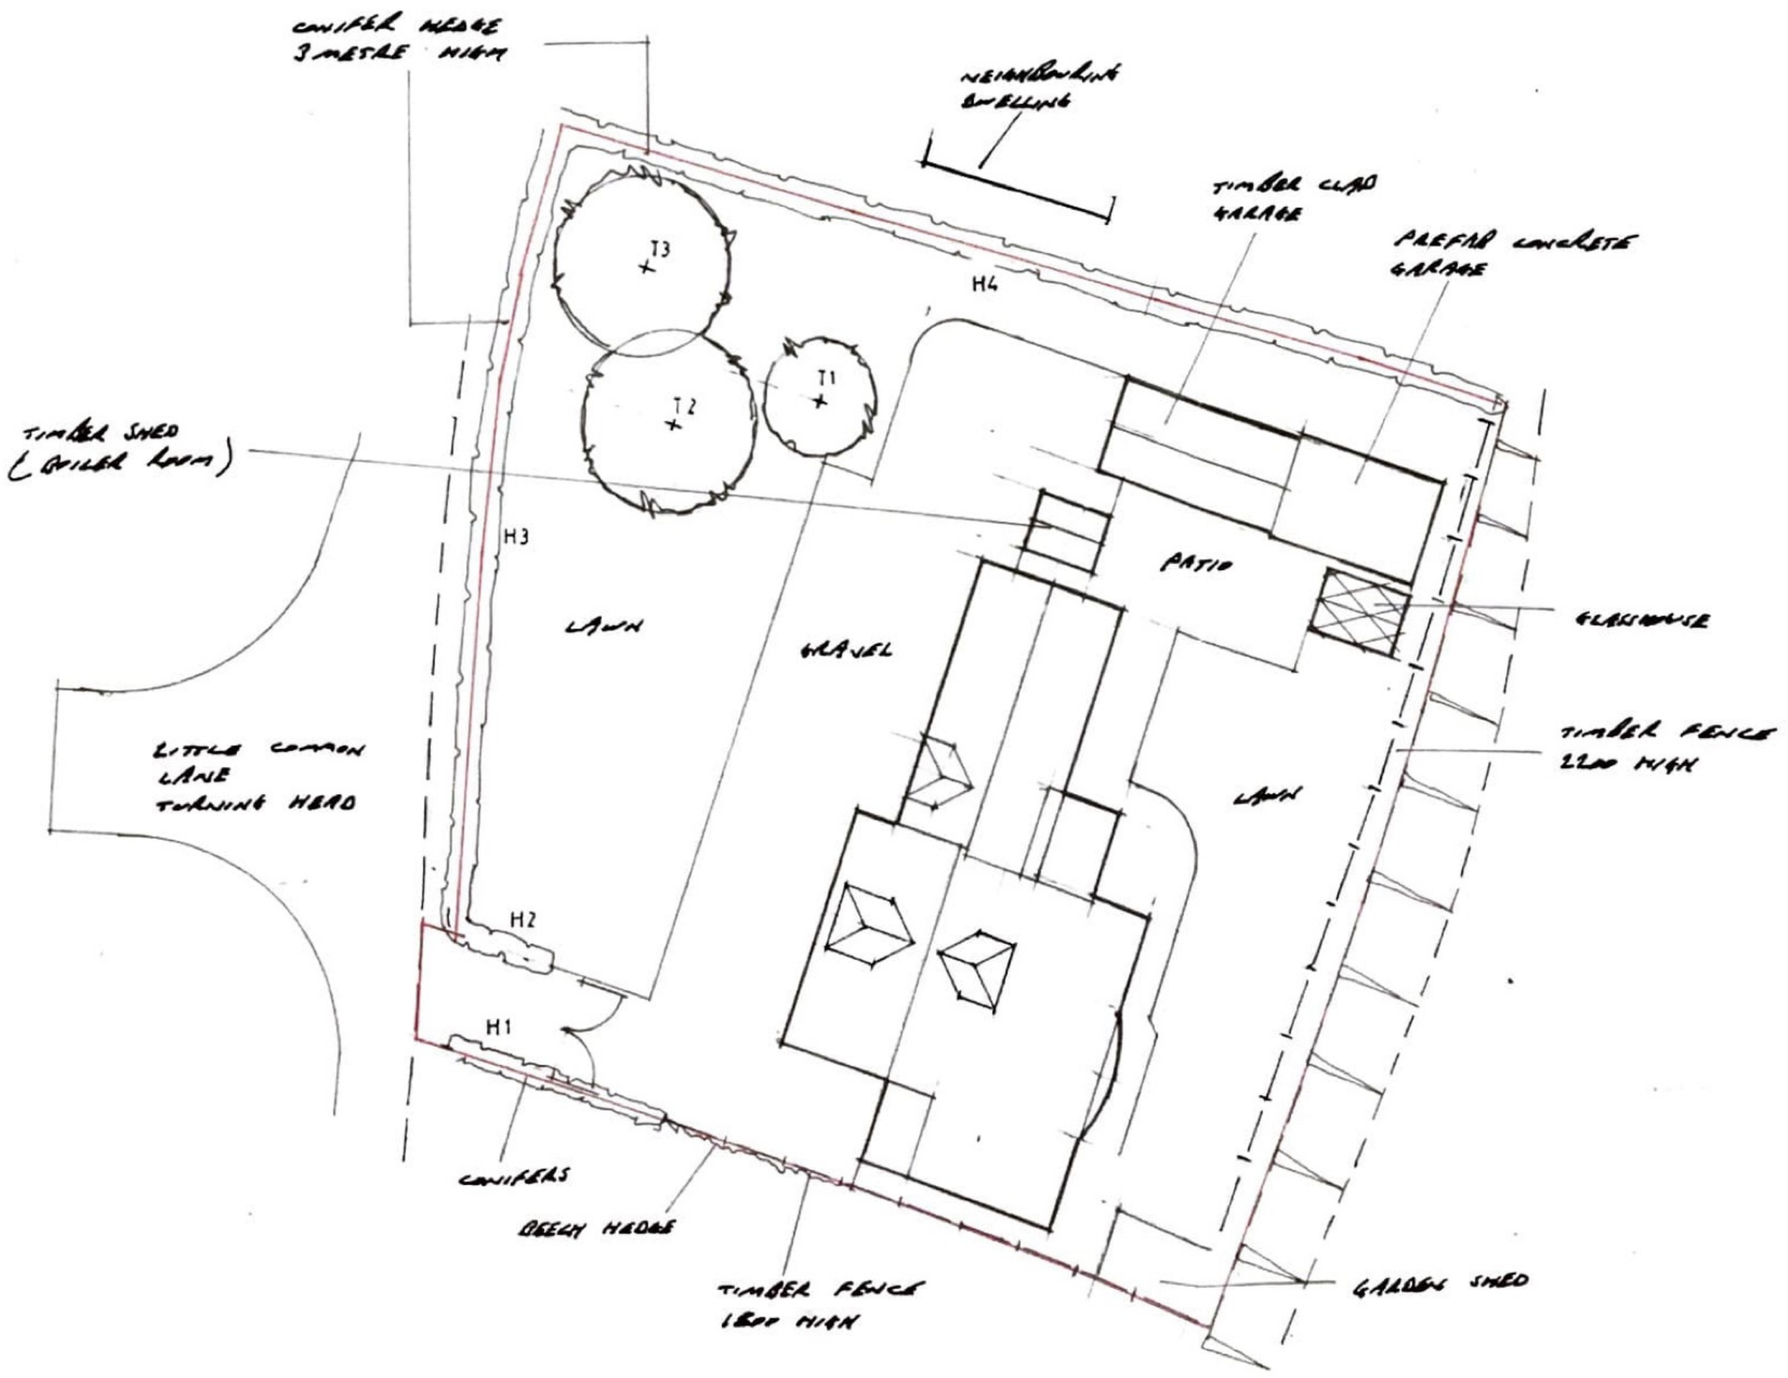

SITE PLAN EXISTING 1-1250

Contractor To Check All Dimensions On Site Before Work Commences.

Rev.	Date.	Init.	Revision Details.
A	25.8.22		ADD TREES & DIMS, AMEND CLIENT

R. BOOR DRAUGHTSMAN

26 Fengate
Moulton Chapel
Spalding
Lincolnshire
PE12 0XL

Phone & Fax:
01406 380279

Project.

MR & MRS R J WILSON
RUSTIC LODGE, LITTLE COMMON LANE,
HOLBEACH CLOUGH, SPALDING, LINCS.

PROPOSED EXTENSION

Drawing.

SITE & LOCATION PLAN

Scale.	Drawing. No.
AS SHOWN	3540-2
Drawn. RMB	
Date. AUG 2022	Rev. A