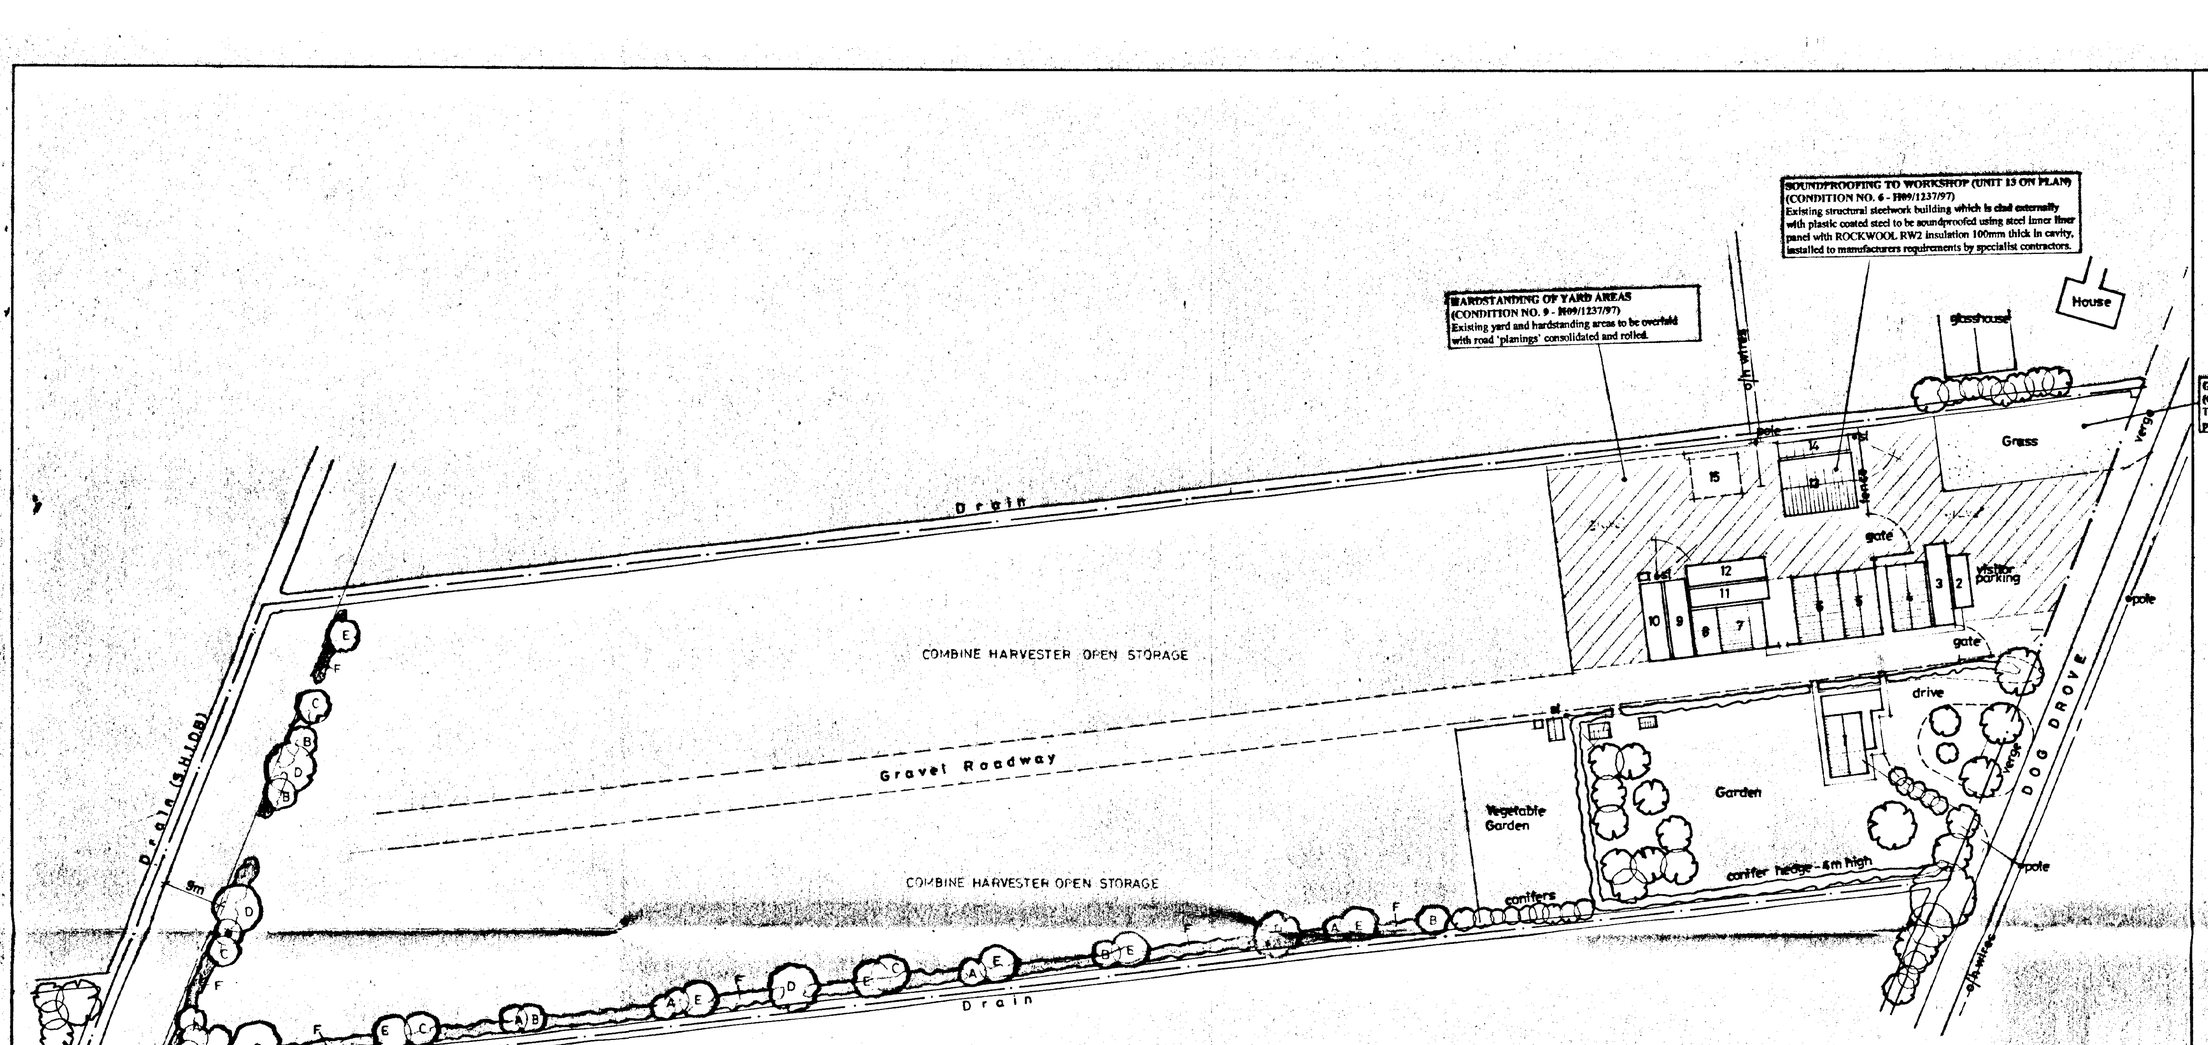


SITE PLAN

KEY

1	FARM HOUSE
2	PORTA-CABIN OFFICE
3	PORTA-CABIN OFFICE
4	RECEPTION, OFFICE & STORES
5	STORES
6	STORES
7	OPEN STORE
8	LEAN TO GARAGE
9	CONTAINER STORE
10	CONTAINER STORE
11	CONTAINER STORE
12	CONTAINER STORE
13	IMPLEMENT STORE & WORKSHOP
14	LEAN TO OPEN STORE
15	HARDSTANDING WASH DOWN
16	SECURITY LIGHT

LANDSCAPING & TREE PLANTING

(CONDITION NO. 4 - H09/1237/97)


- A SILVER BIRCH (BETULA PENDULA) - FEATHERED
- B HAWTHORN (CRATEAGUS LAEVIGATA) - FEATHERED
- C TURKISH HAZEL (CORYLUS COLURNA) - FEATHERED
- D BEECH (FAGUS SYLVATICA) - FEATHERED
- E WHITE BEAM (SORBUS ARIA) - FEATHERED
- F MIXED HEDGE
  - (a) FIELD MAPLE (ACER CAMPESTRE)
  - (b) HAWTHORN (CRATEAGUS MONOGYNA)
  - (c) BEECH (FAGUS SYLVATICA)
  - (d) BLACKTHORN (PRUNUS SPINOSA)
  - (e) BUCKTHORN (RHAMNOS CATHARTICA)

All planting to be in accordance with BS 4428:1989 and amendment No. 1 (1991)

All trees to be planted with minimum 0.6mm plastic mulch mat and to be staked, tied and rabbit

1/3 to 1/2 bag of peat free tree and shrub planting compost to be incorporated into backfill for each tree hole.

N

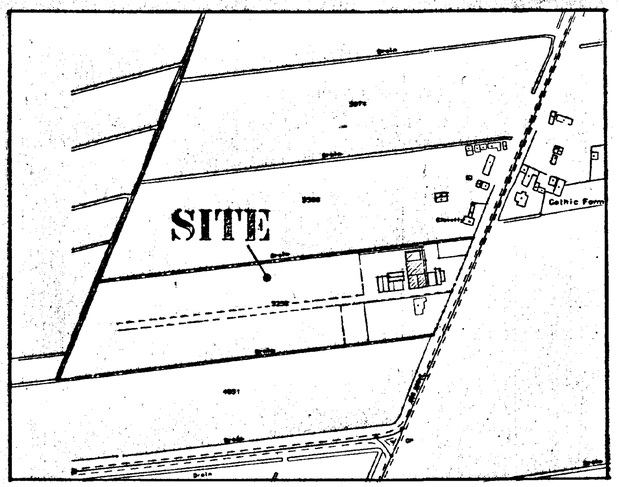

LOCATION PLAN

DETERMINED PLAN

SOUTH HOLLAND DC
HOUSING & PLANNING
28 AUG 1998
Ref: H860/98

A. 21.8.98 tree planting Schedule + conditions.

G. R. MERCHANT
I.ENG AMICE, FIWO,
ARCHITECTURAL, STRUCTURAL
& LAND DRAINAGE CONSULTANT
TEL: HOLBEACH (01406) 490800

PROJECT:
AGRICULTURAL ENGINEERS
DOG DROVE
HOLBEACH DROVE

CLIENT:
MESSRS P & S.M. JOHNSON

SCALES:	DATE:
1/500 1/2500	*APRIL 1997*
G.R. MERCHANT	DRAWING No.: *PSMJ.01 A*

REVISIONS:
A

DO NOT SCALE FROM THIS DRAWING
This drawing is copyright and may not be altered, traced, photographed or used for any purpose other than that for which it is issued.
The General Contractor is to check all dimensions on site and report discrepancies to the Architect.
All details shown on this drawing including foundations are based upon typical site conditions related to the area. No responsibility can be accepted for abnormal conditions which may be discovered during construction unless reported to the Architect so that design amendments may be considered. Site soil surveys are recommended in respect of foundations to establish specific site conditions before foundation work is undertaken.

SUMMIT 2299 4967

0048-11947