


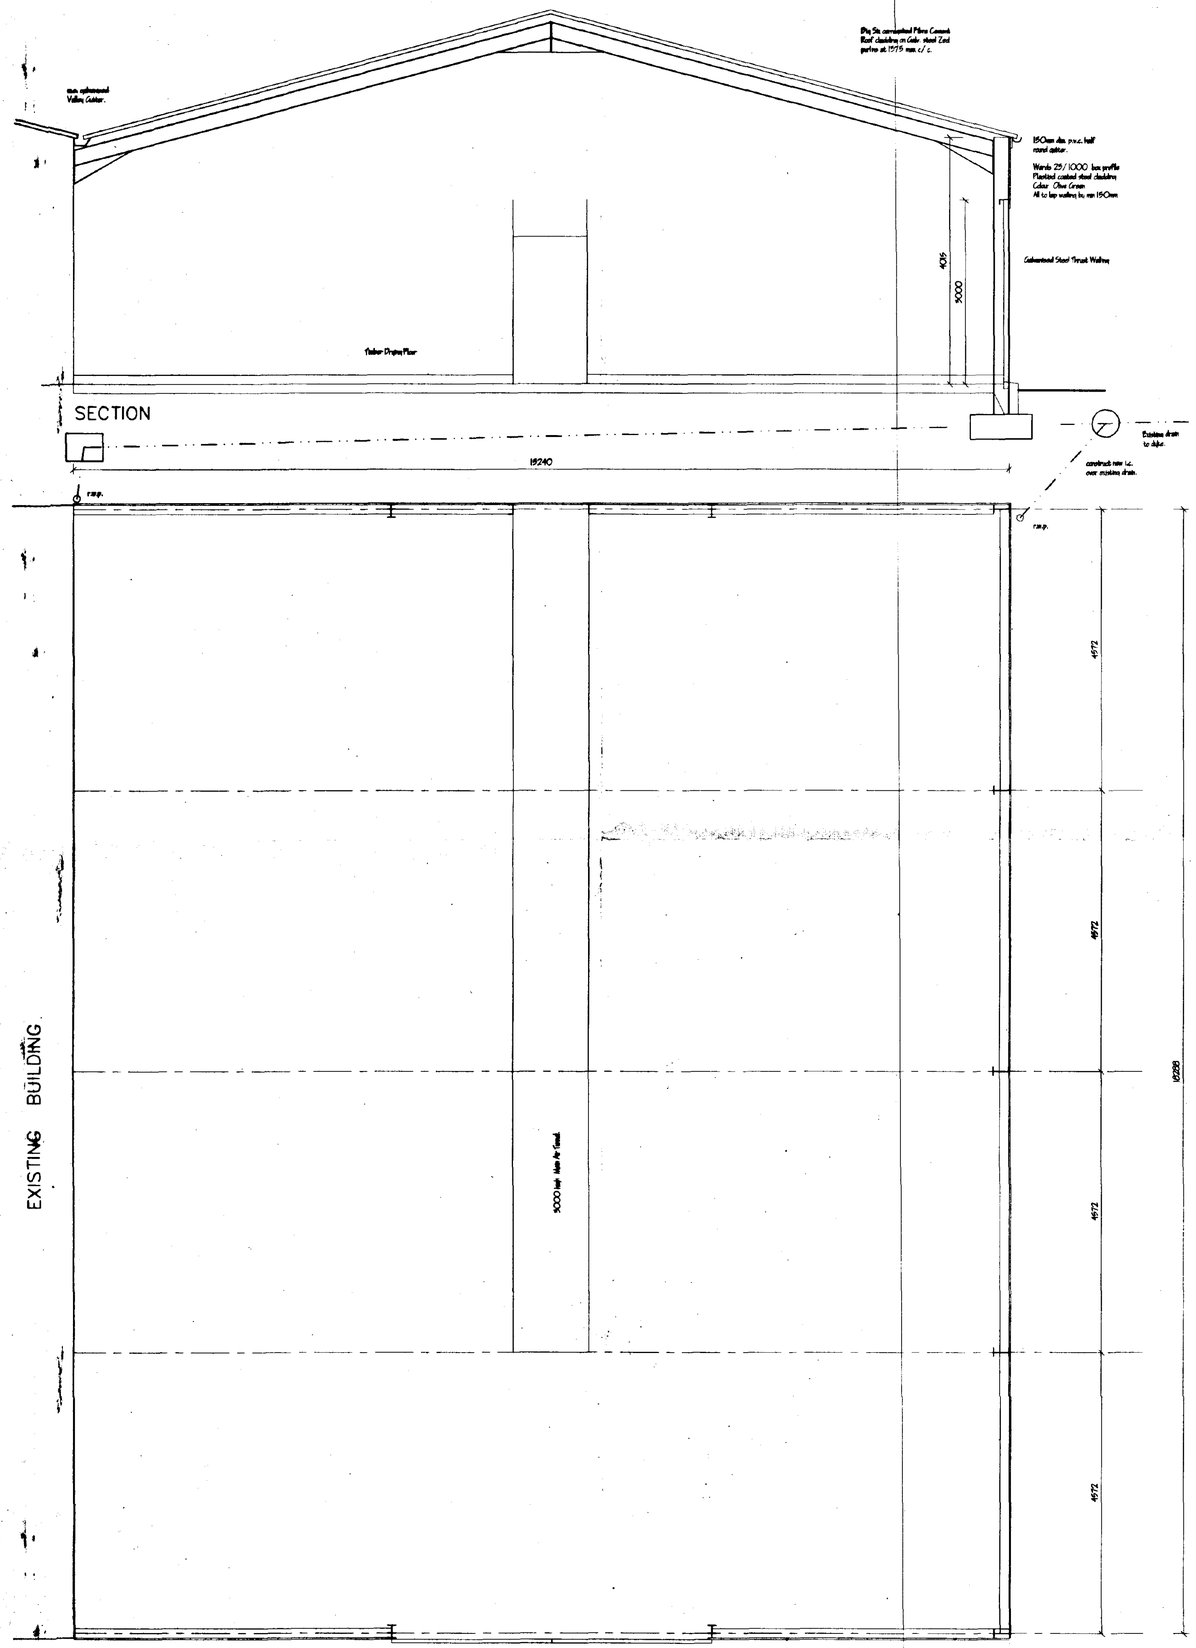


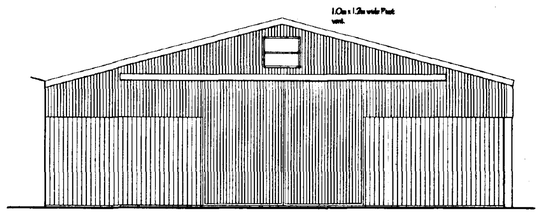


EAST ELEVATION

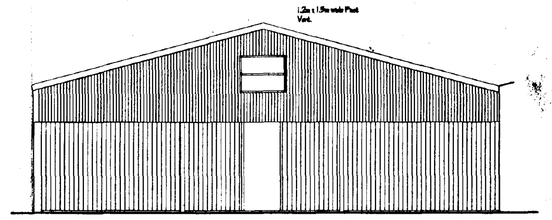


WEST ELEVATION

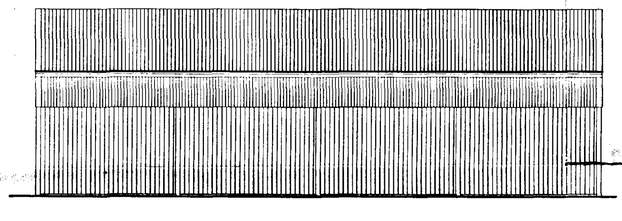


NORTH ELEVATION

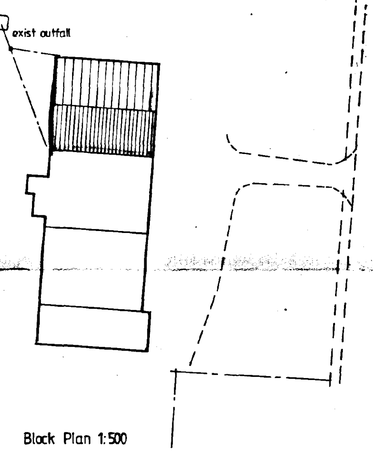

Block Plan 1:500

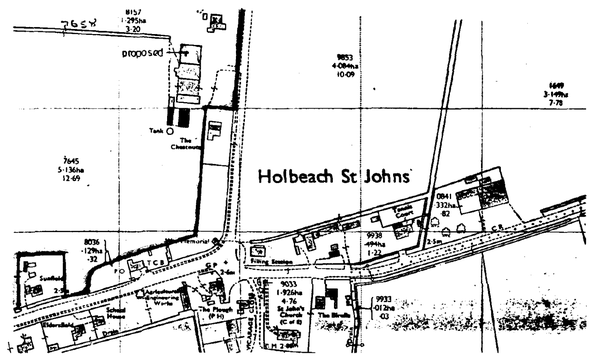

LOCATION PLAN 1:2500

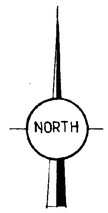

SOUTH HOLLAND
19 SEP 1996
Ref: 0864/96

revision	date	init.	revision details.

COOPER ARCHITECTURAL DESIGN
BRONAVON, HOCKLESGATE,
FLEET, SPALDING, LINC'S PE12 8LF
Tel/Fax : 01406 423782

Client.
P. G STRATTON

Project.
PROPOSED STORE
RAVEN'S GATE
HOLBEACH ST JOHNS,
LINC'S.

Drawing.
DETERMINED PLAN

Scale	Drawing No.
1:50 1:100	9608
Date. SEPT. '96	Drawn. J.C.