Project

PROPOSED ALTERATIONS TO EXISTING RETAIL UNIT AND LIVING ACCOMMODATION, 52 HIGH STREET, HOLBEACH.

PLANS AS EXISTING

Client

MS P M BRITLIFF

ALAN HORNSBY

ARCHITECTURAL SERVICES LTD

"Little Acre"
Peak Hill, Cowbit,
Spalding, Lincs. PE12 6AW
Tel. Holbeach (01406) 380591


Scale 1:50 Drg. no. 08/30/04


Date August 2008

SHDC
Planning & Development
05 AUG 2008
Ref: 0871/08



FRONT ELEVATION.

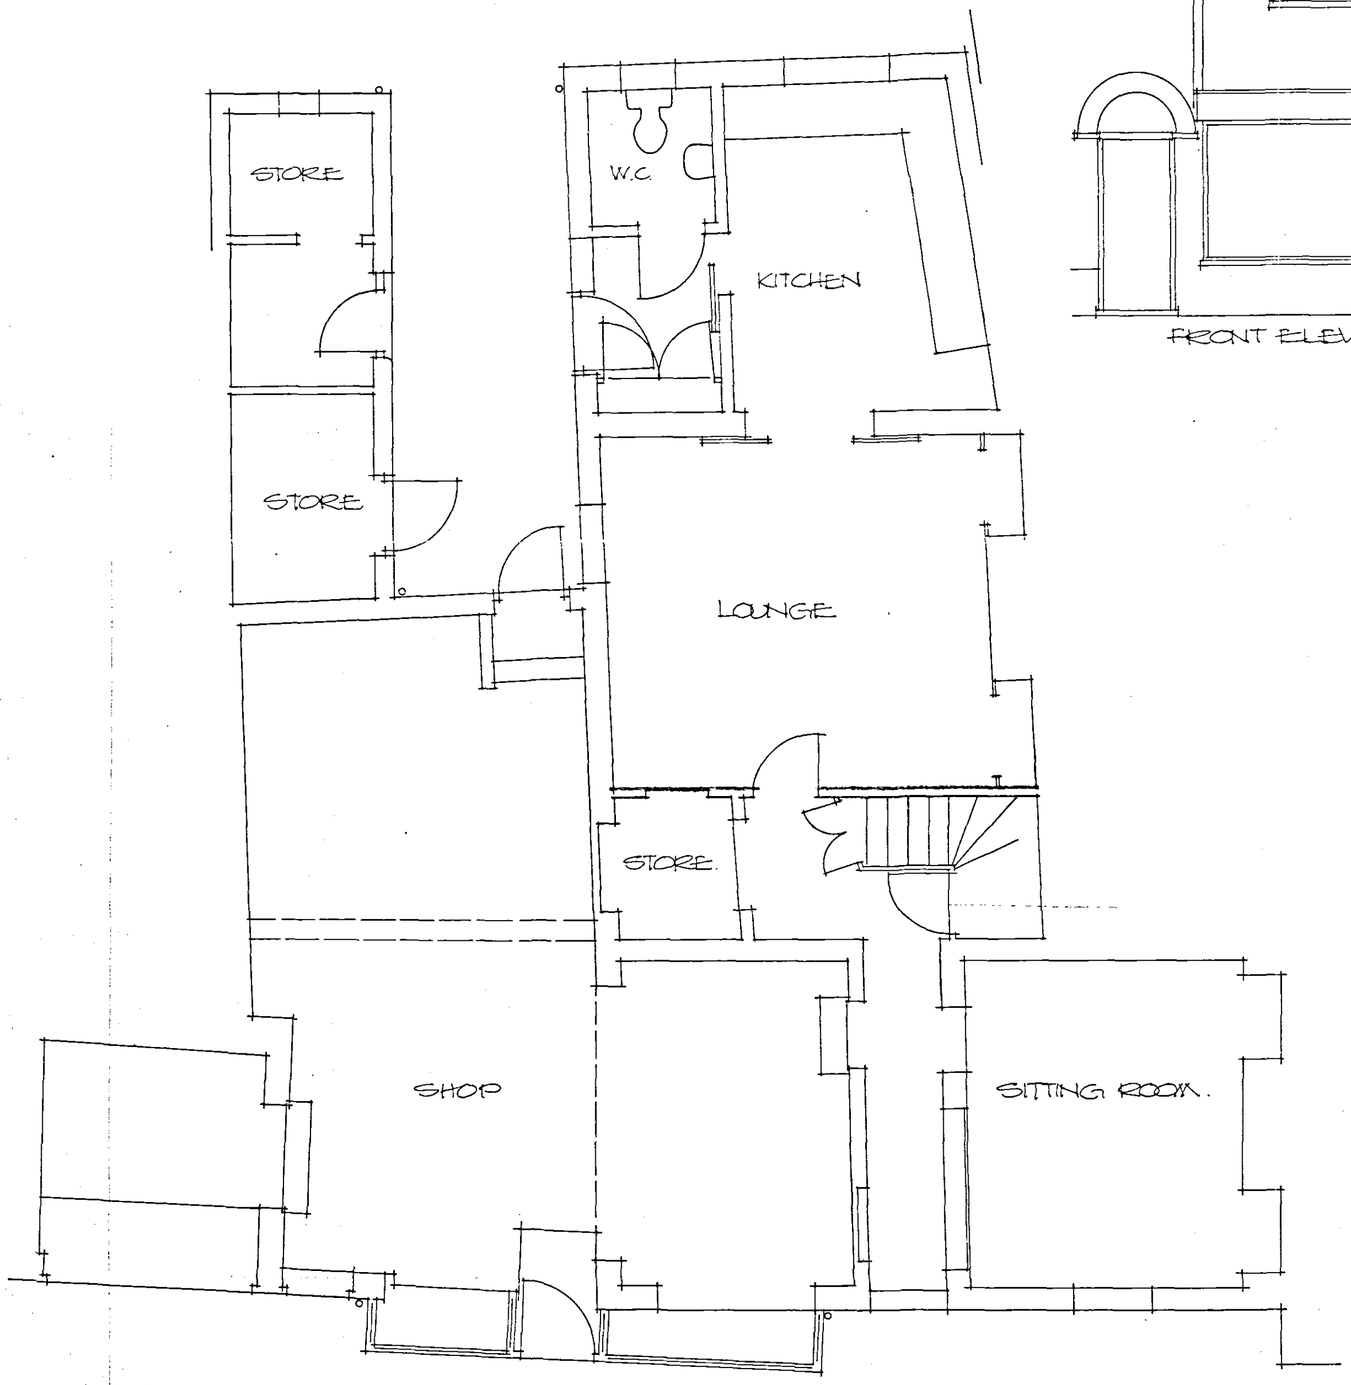

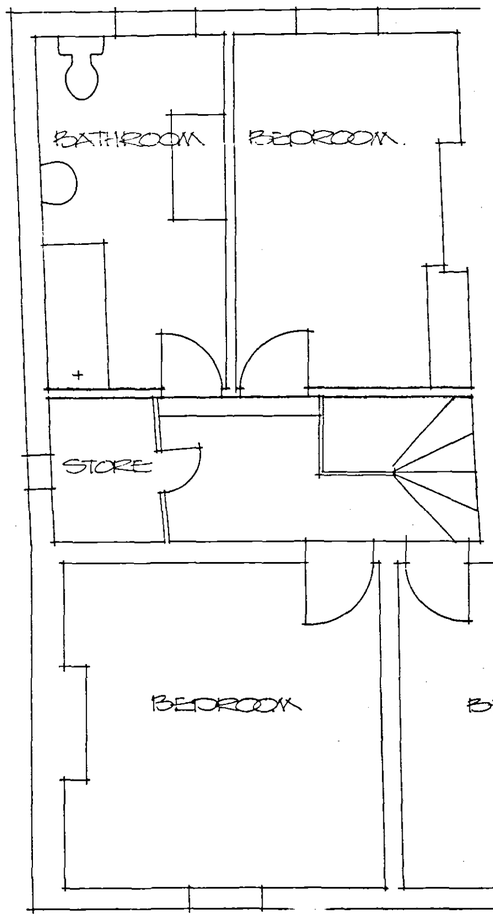

DETERMINED PLAN