



FRONT ELEVATION

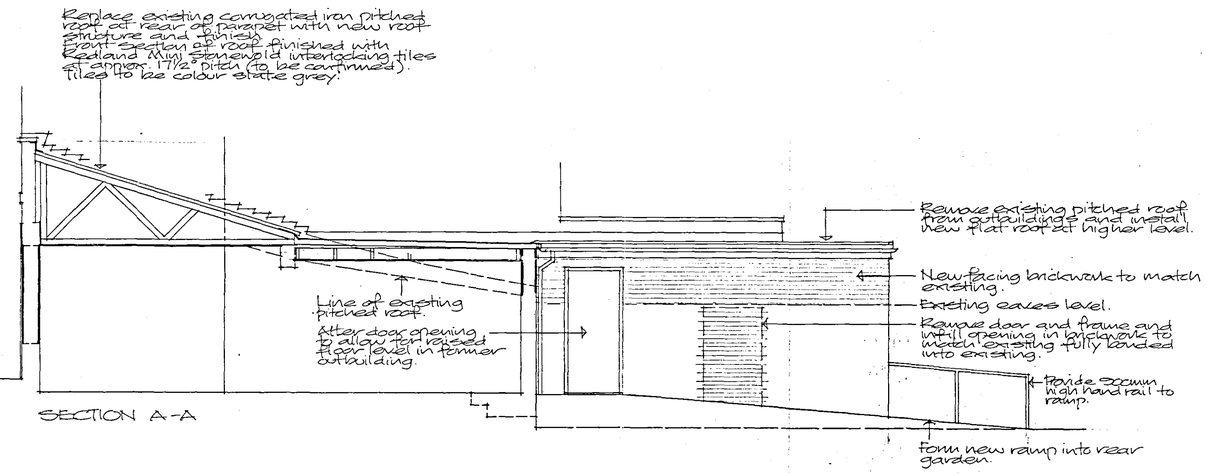


SECTION A-A

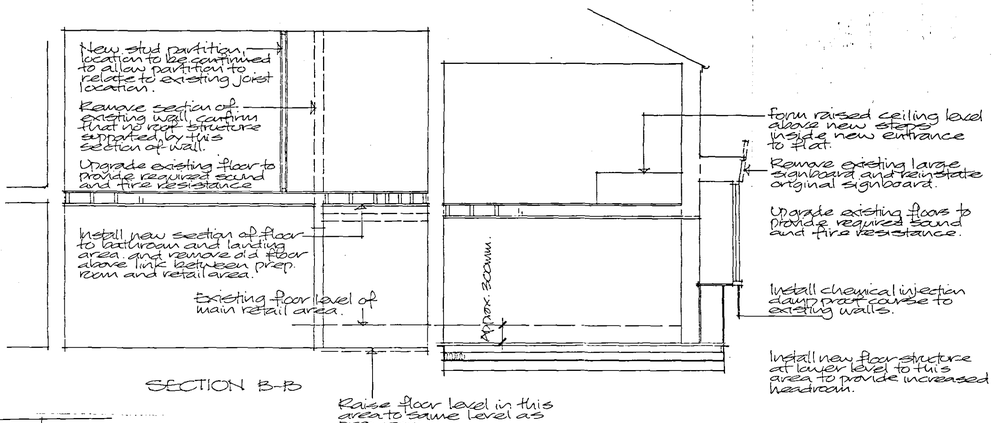


SECTION B-B

Raise floor level in this area to same level as prep. room.

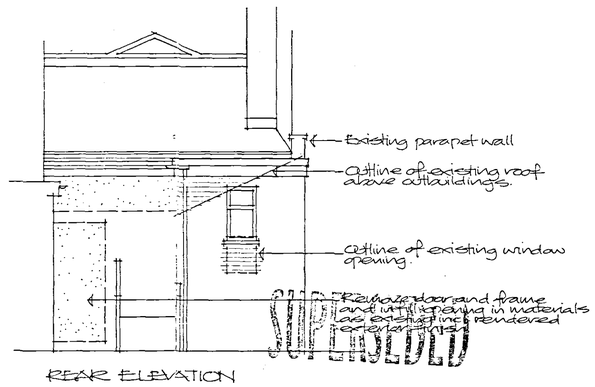

REAR ELEVATION

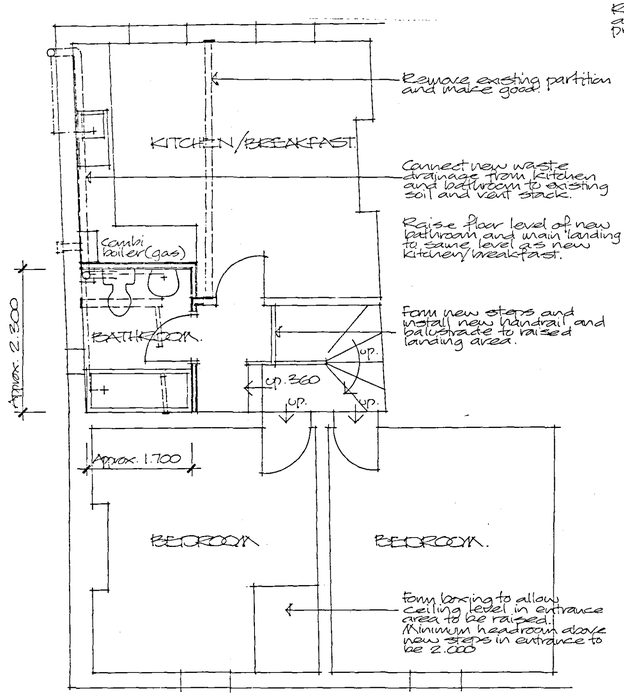

FIRST FLOOR.

Planning & Development
05 AUG 2008
Ref: 0871/08

Project
PROPOSED ALTERATIONS TO EXISTING RETAIL UNIT AND LIVING ACCOMMODATION, 52 HIGH STREET, HOLBEACH.

Client
MS P M BRITLIFF

ALAN HORNSBY
ARCHITECTURAL SERVICES LTD
"Little Acre"
Peak Hill, Cowbit,
Spalding, Lincs. PE12 6AW
Tel. Holbeach (01406) 380591

Scale 1:50 Drg. no. 08/30/02
Date August 2008