




Front Elevation (1:100) | Side Elevation (1:100) | Rear Elevation (1:100) | Side Elevation (1:100)

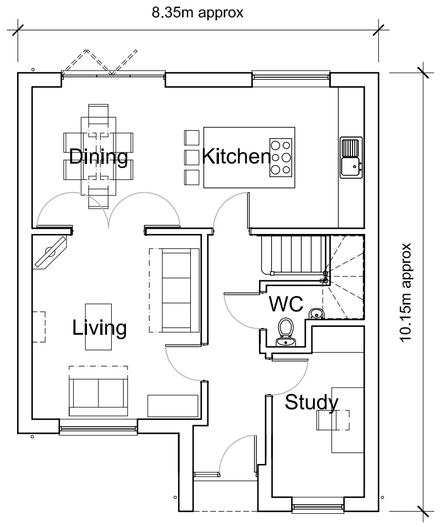


Ground Floor Plan (1:100)

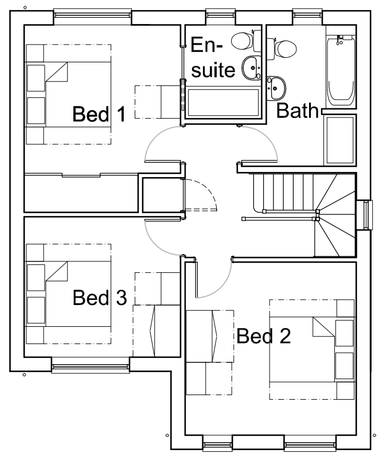

First Floor Plan (1:100)

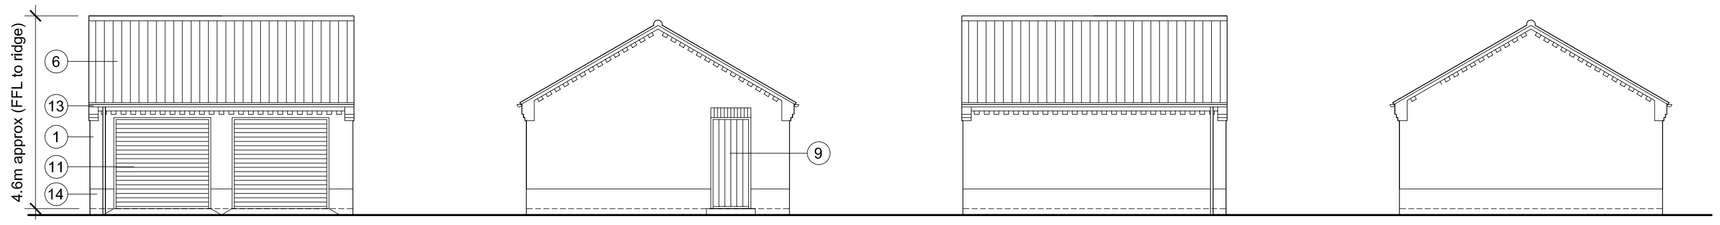


Front Elevation (1:100) | Side Elevation (1:100) | Rear Elevation (1:100) | Side Elevation (1:100)

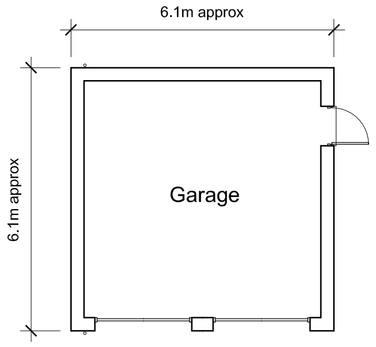


Ground Floor Plan (1:100)

3 BEDROOM DETACHED HOUSE (Plots 51 & 53 shown. Plots 45 & 55 handed)

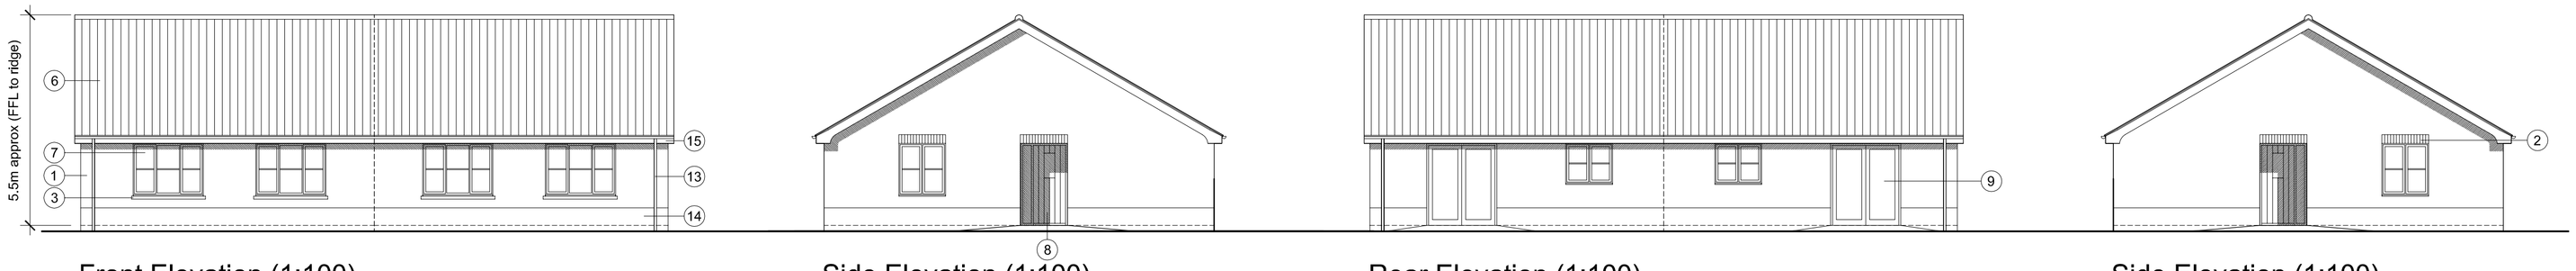

Front Elevation (1:100) | Side Elevation (1:100) | Rear Elevation (1:100) | Side Elevation (1:100)

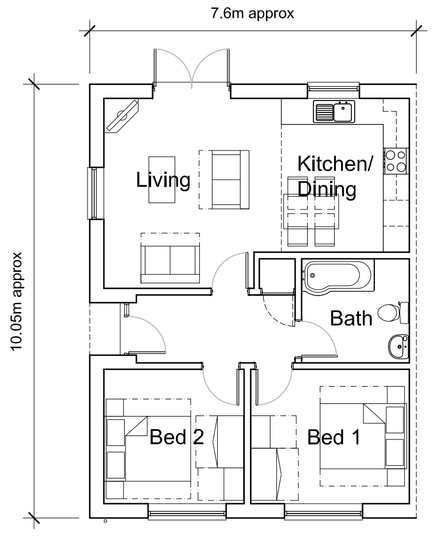

Ground Floor Plan (1:100)

2 BEDROOM SEMI-DETACHED BUNGALOW (Plots 11 & 12)

All dimensions to be verified on site by Main Contractor before the start of any shop drawings or work whatsoever either on their own behalf or that of sub-contractors.

Report any discrepancies to the Contract Administrator at once.

This drawing is to be read with all relevant Architect's and Engineer's drawings and other relevant information.

Andrew M Wright Ltd. Registered in England & Wales No. 9399024. Registered office: 22 Church Street, Holbeach, Spalding, Lincs. PE12 7LL

LEGEND: DO NOT SCALE

Legend to materials:-

1 = Facing brickwork

2 = Feature brickwork (soldier courses and corbelling) in contrasting brick

3 = Reconstituted stone cills

4 = Projecting brick plinth stretcher detail in contrasting brick

5 = Painted timber effect cladding

6 = Slate effect roofing or concrete interlocking pantiles

7 = Upvc windows

8 = Timber (or timber effect) composite doors

9 = Upvc doors

10 = Roof windows

11 = Roller shutter garage doors

12 = Timber porch construction

13 = Plastic rainwater goods

14 = Contrasting band of facing brickwork.

15 = Upvc fascias

0 1 2 3 4 5m

Revision:	Date:	Description:	Drw:	Chk:
P1	21.08.18	Planning Issue -	AMW	AMW
D1	06.07.18	Draft Issue -	AMW	AMW

ANDREW M WRIGHT LTD
CHARTERED ARCHITECT

26 Joys Bank, Holbeach St Johns, Spalding, Lincs, PE12 8SD
Telephone: 01406 540573 Mobile: 07940 914778

Project:
Residential Development
Wignals Gate
Holbeach
Lincs

Drawing Title:
Proposed Houses Plots 45, 51, 53 & 55
Proposed Bungalows Plots 11 & 12

Client:
D Brown Building Contractors Ltd

Drawn:	Checked:	Date:	Scale:	Paper Size:
AMW	AMW	26.06.18	1:100	A1

Job No.:	Dwg No.:	Stage:	Revision:
071605	PD31	Planning	P1