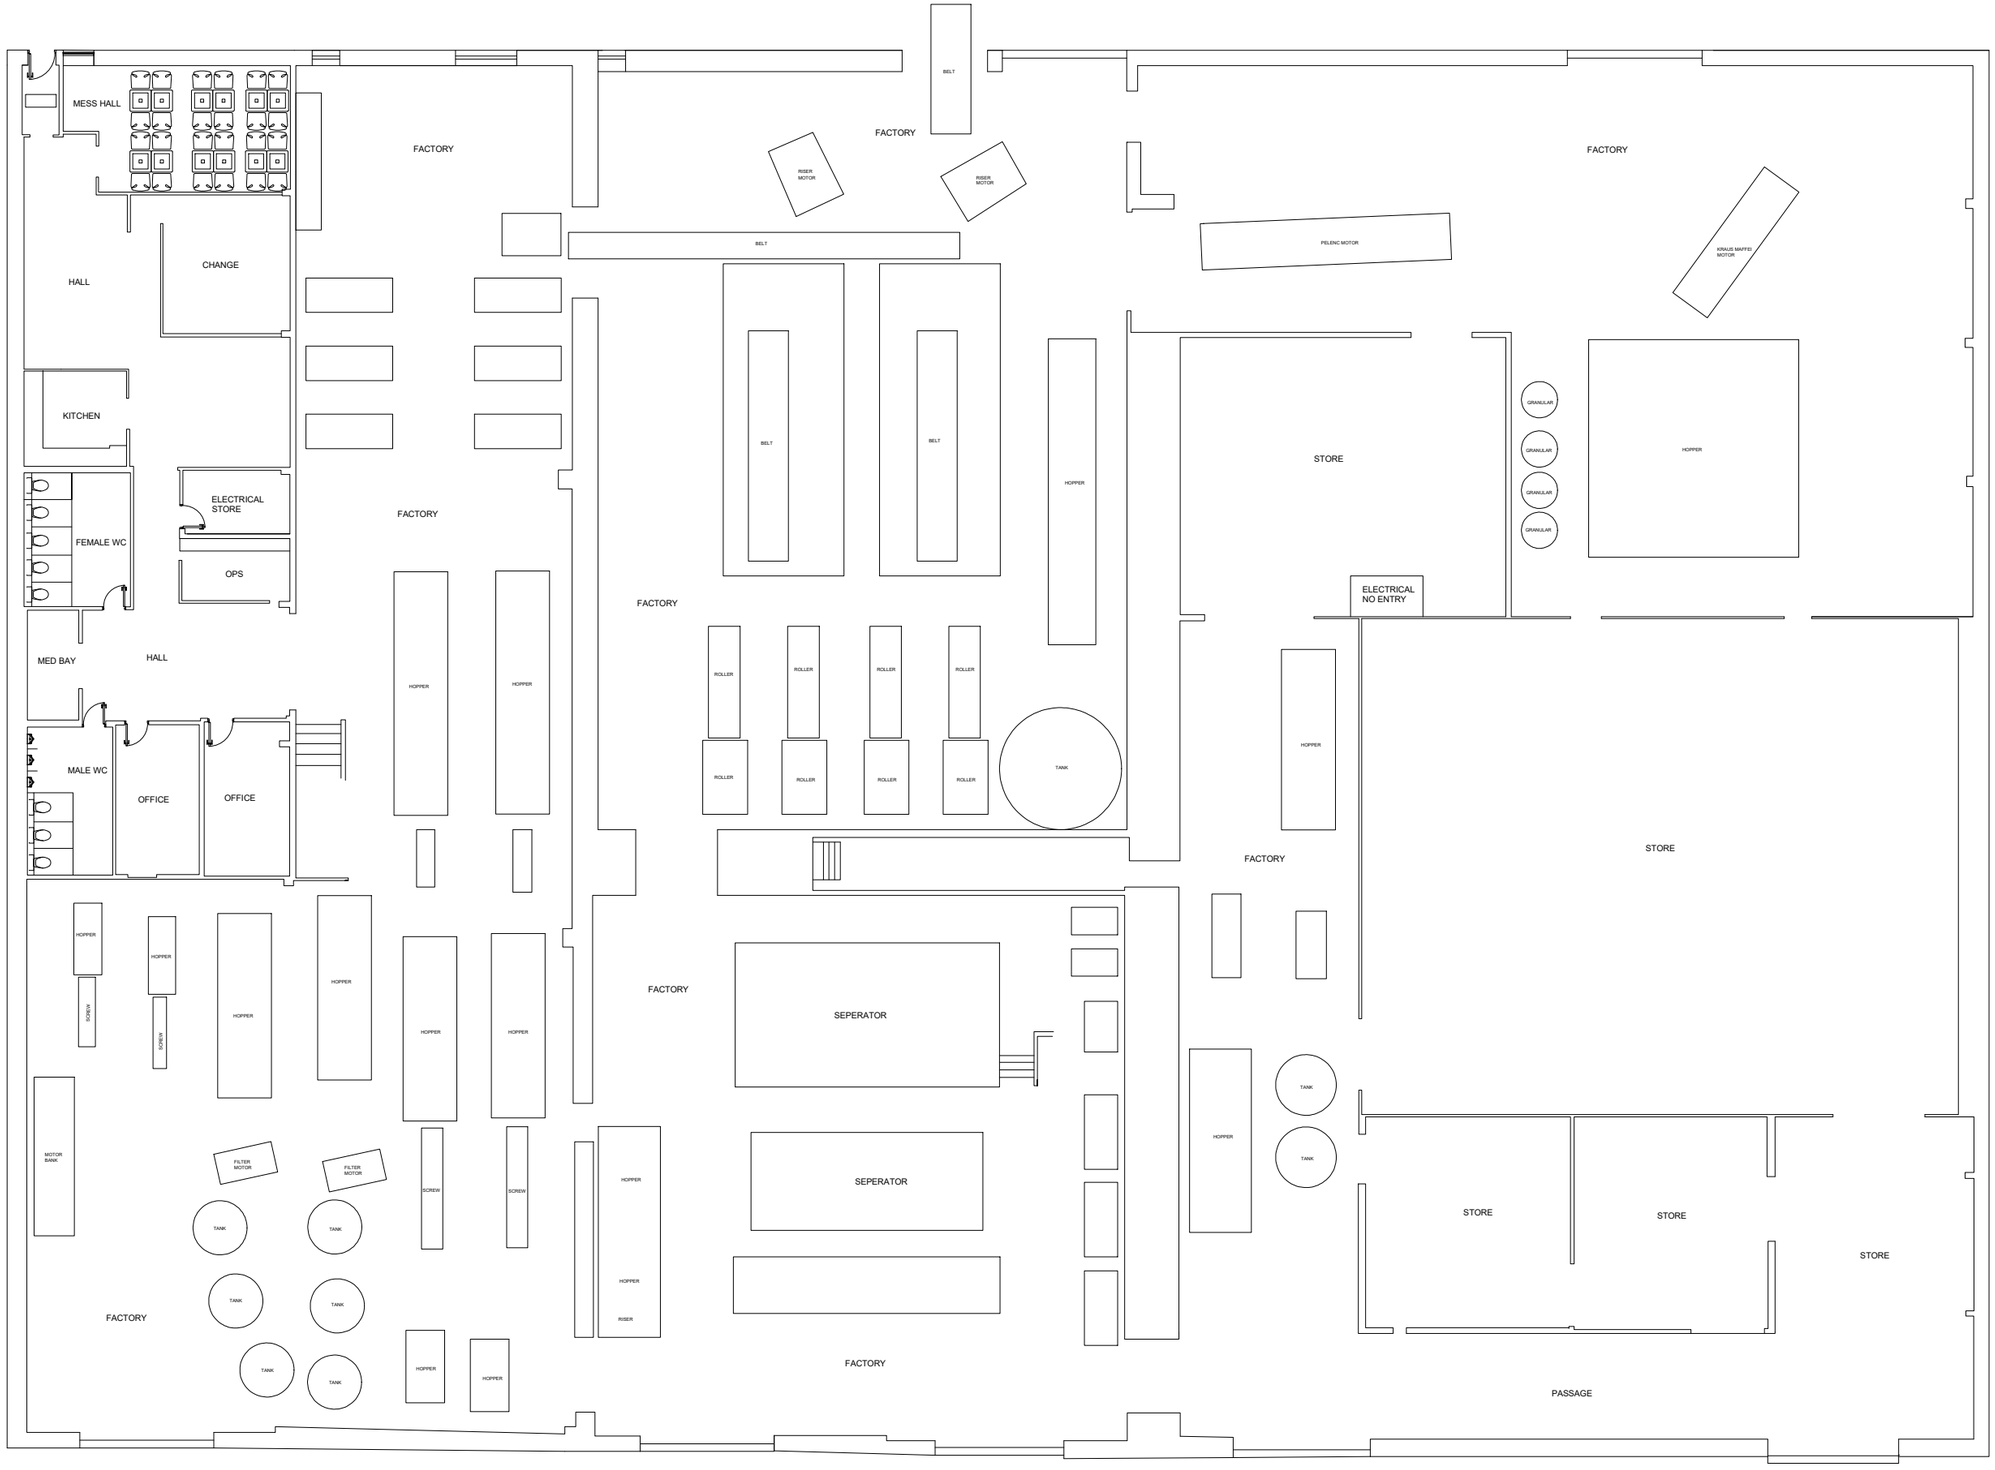


Floor Plan as Existing 1:100

MaxDesign

Architecture | Planning | Consultancy

Armstrong House, First Avenue, Doncaster, DN9 3GA

t: 01302 867509 m: 07734 939 044
e: design@maxdesignconsultancy.co.uk w: maxdesignconsultancy.co.uk

status:
PLANNING

client:
TECVYN

project:
WASHWAY ROAD, HOLBEACH

title:
EXISTING UNIT FLOOR PLAN

scale: 1:100 @A1

date: JULY 2021

project no.:	drawn:	number:	rev:
2167	MJ	008	