
Notes

Figured dimensions only to be taken from this drawing.
Do not scale.If in doubt ask.


Rev	Date	Drawn	Description
A	AUG 2021	OG	Revision 1

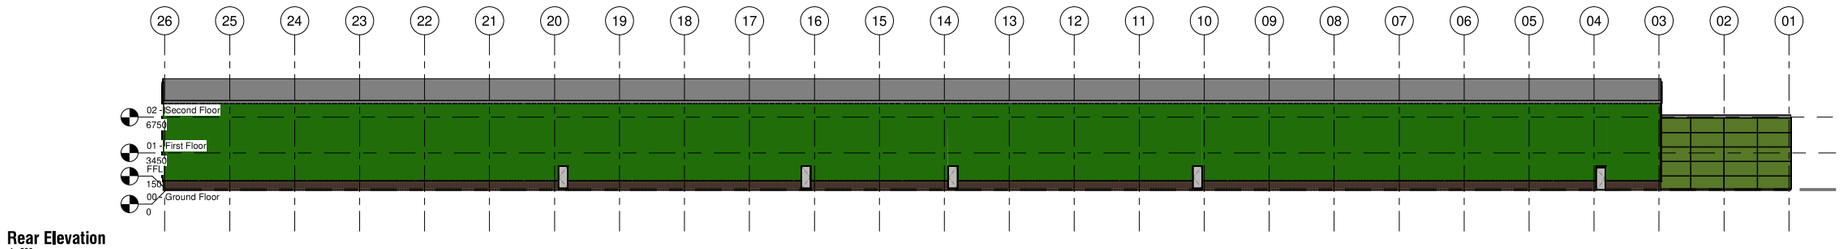


Rear Elevation
1 : 200



Front Elevation
1 : 200

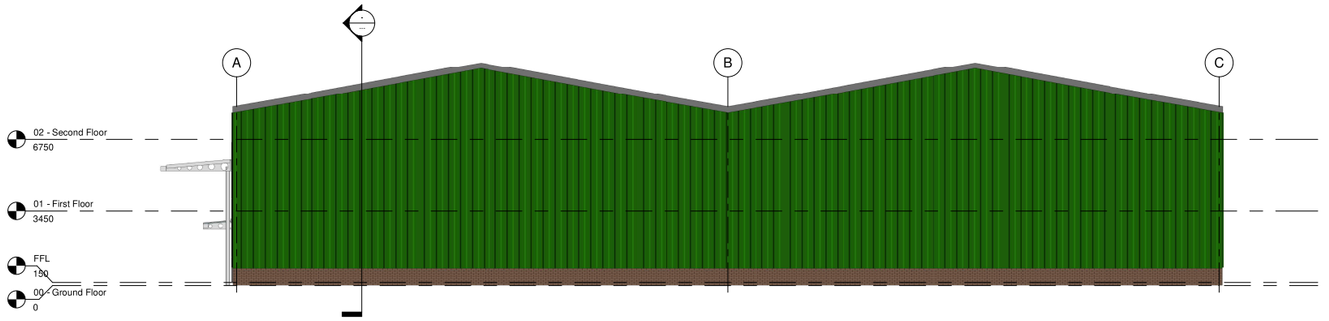

Side Elevation
1 : 100

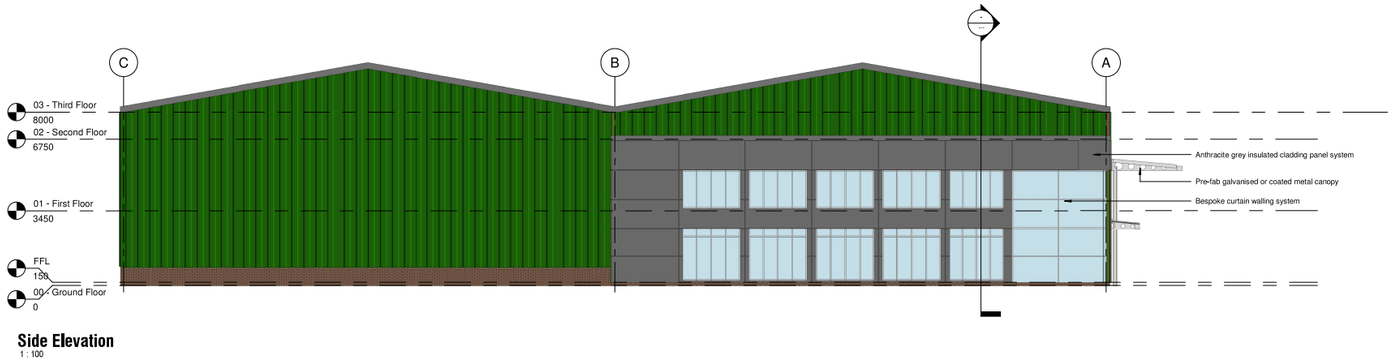

Side Elevation
1 : 100

MaxDesign
Architecture | Planning | Consultancy

Armstrong House, First Ave, Doncaster, DN9 3GA
t: 01302 867509 m: 07734 939 044
e: design@maxdesignconsultancy.co.uk w: maxdesignconsultancy.co.uk

status: PLANNING

client: **Midwest Polychem**

project: **Washway Road, Halbeach**

title: **Unit 1 Elevations**

scale: **As indicated** date: **JUN 2021**

project no.:	drawn:	number:	rev:
2167	OG	002	A

A0