

Notes

Figured dimensions only to be taken from this drawing.
Do not scale.If in doubt ask.

Rev	Date	Drawn	Description
A	AUG 2021	OG	Revision 1

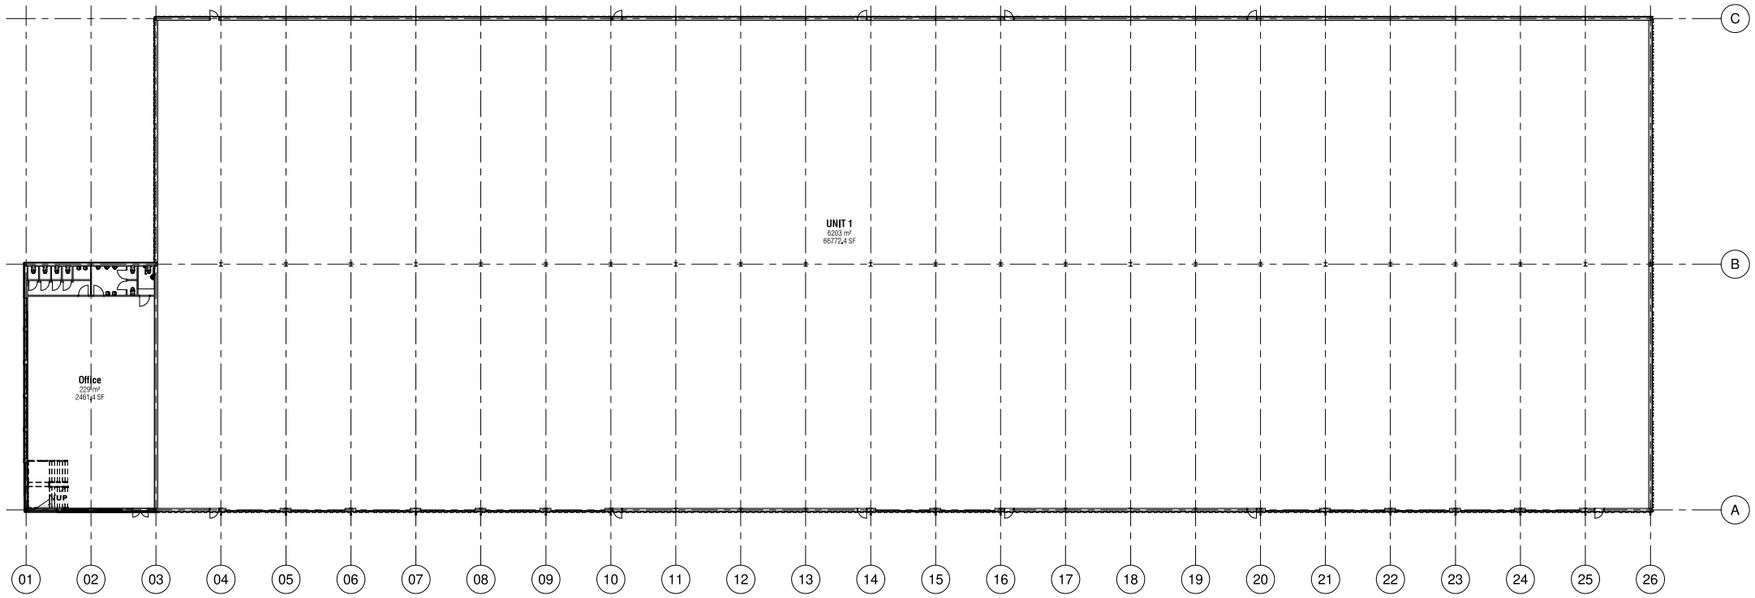

Ground Floor
1 : 200

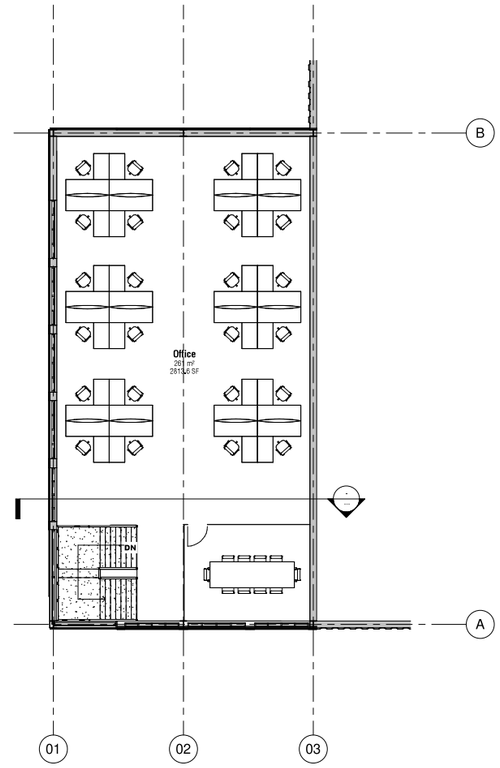

First Floor
1 : 100

MaxDesign
Architecture | Planning | Consultancy

Armstrong House, First Ave, Doncaster, DN9 3GA
t: 01302 867509 m: 07734 939 044
e: design@maxdesignconsultancy.co.uk w: maxdesignconsultancy.co.uk

status: PLANNING

client: **Midwest Polychem**

project: **Washway Road, Halbeach**

title: **Unit 1 - Floor Plans**

scale: **As indicated** date: **JUL 2021**

project no.:	drawn:	number:	rev:
2167	OG	003	A

A0