
## Notes

Figured dimensions only to be taken from this drawing.
Do not scale.If in doubt ask.


| Rev | Date | Drawn | Description |
|---|---|---|---|
| | | OG | |

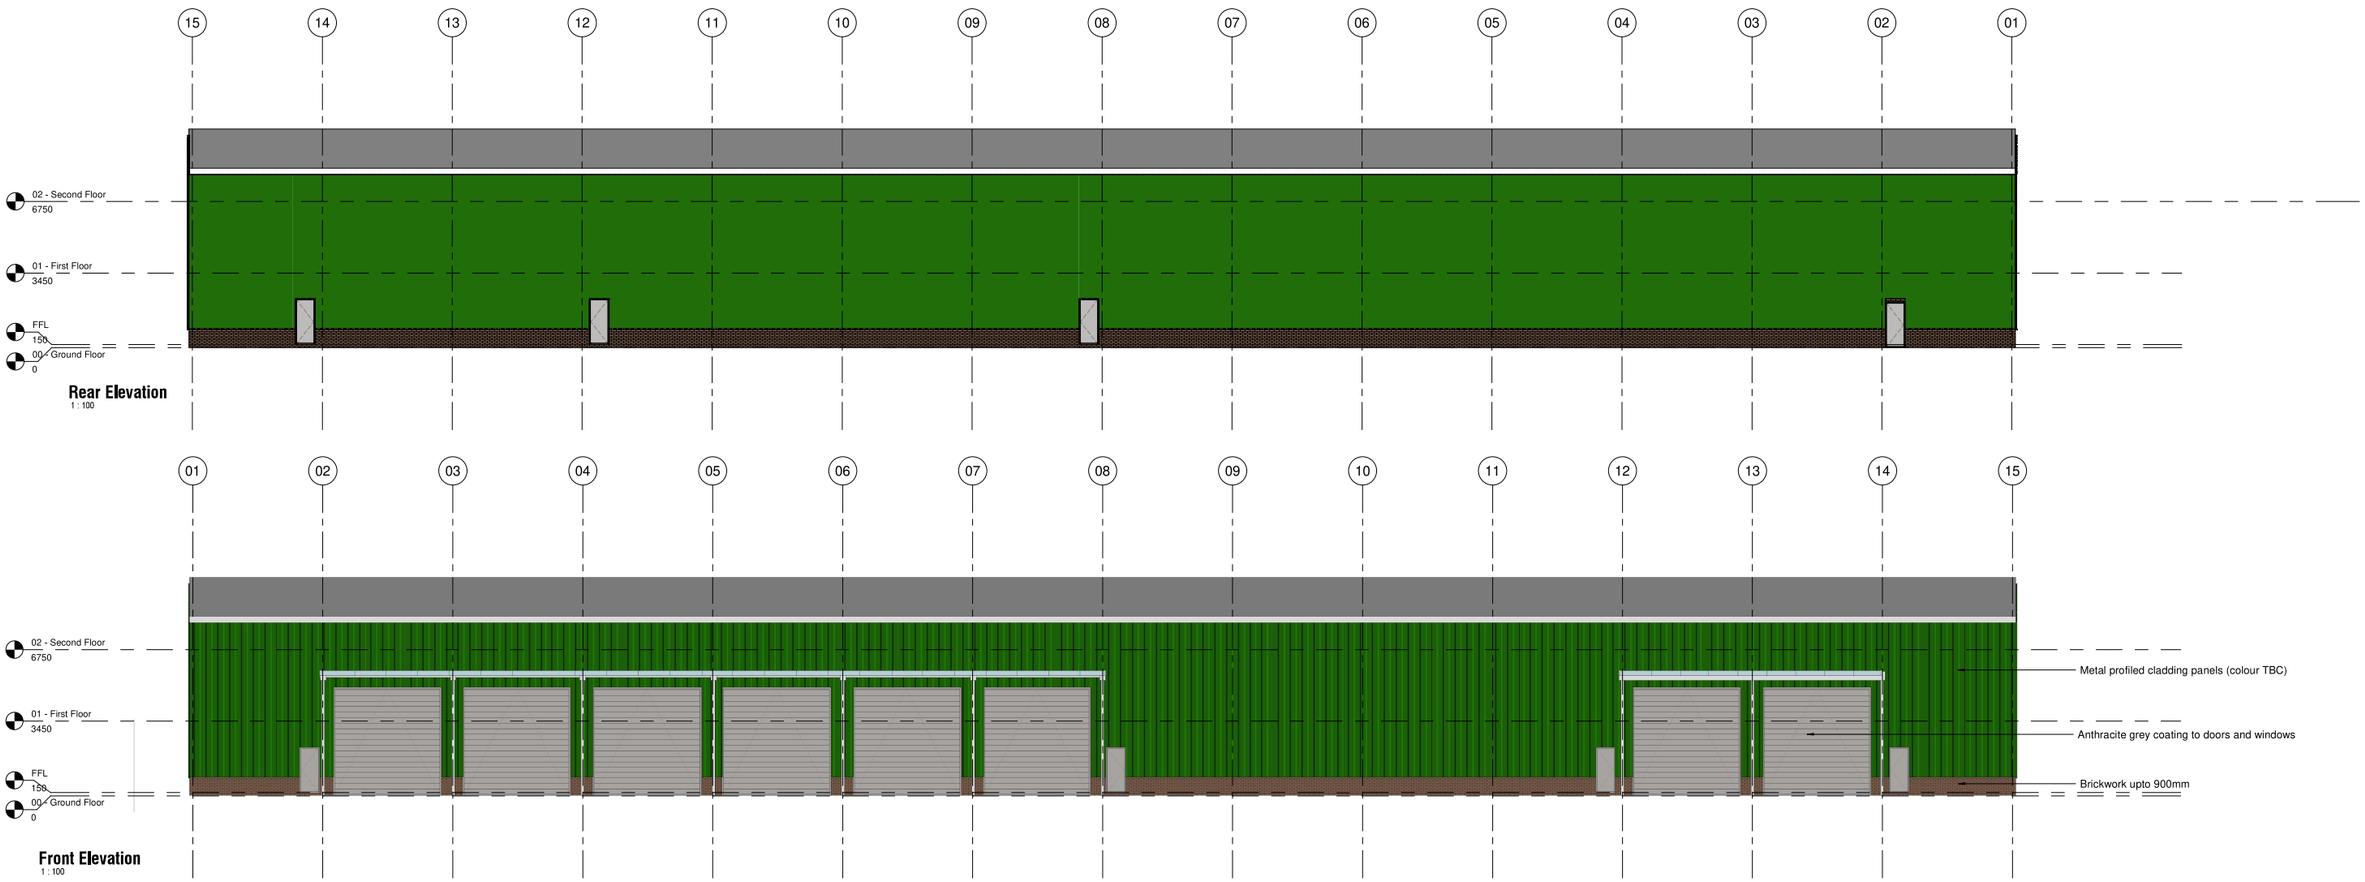



**Rear Elevation**
1 : 100




**Front Elevation**
1 : 100

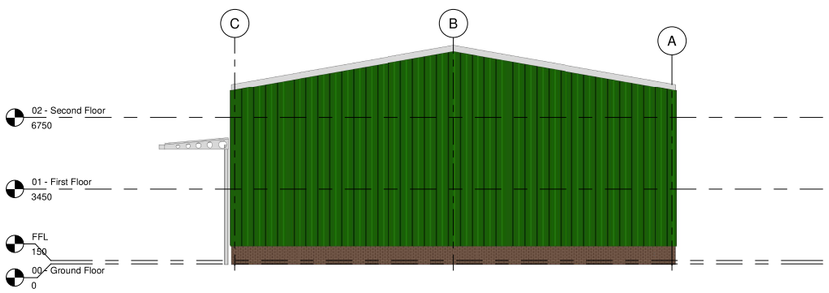


**Side Elevation**
1 : 100

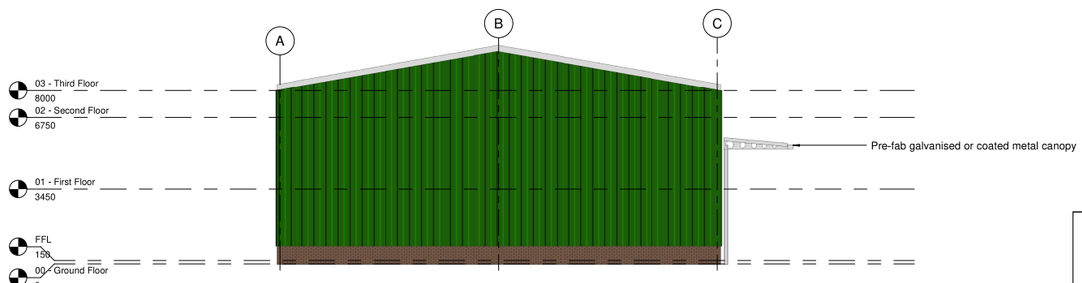


**Side Elevation**
1 : 100

**MaxDesign**
Architecture | Planning | Consultancy


Armstrong House, First Ave, Doncaster, DN9 3GA
t: 01302 867509 m: 07734 939 044
e: design@maxdesignconsultancy.co.uk w: maxdesignconsultancy.co.uk


status: PLANNING

client: **Midwest Polychem**

project: **Washway Road, Molbeach**

title: **Unit 2 - 20,000SF - Elevations**

scale: **1 : 100** date: **JUL 2021**

| project no.: | drawn: | number: | rev: |
|---|---|---|---|
| 2167 | OG | 004 | |

A0