
Notes

Figured dimensions only to be taken from this drawing.
Do not scale.If in doubt ask.

Rev	Date	Drawn	Description
		OG	

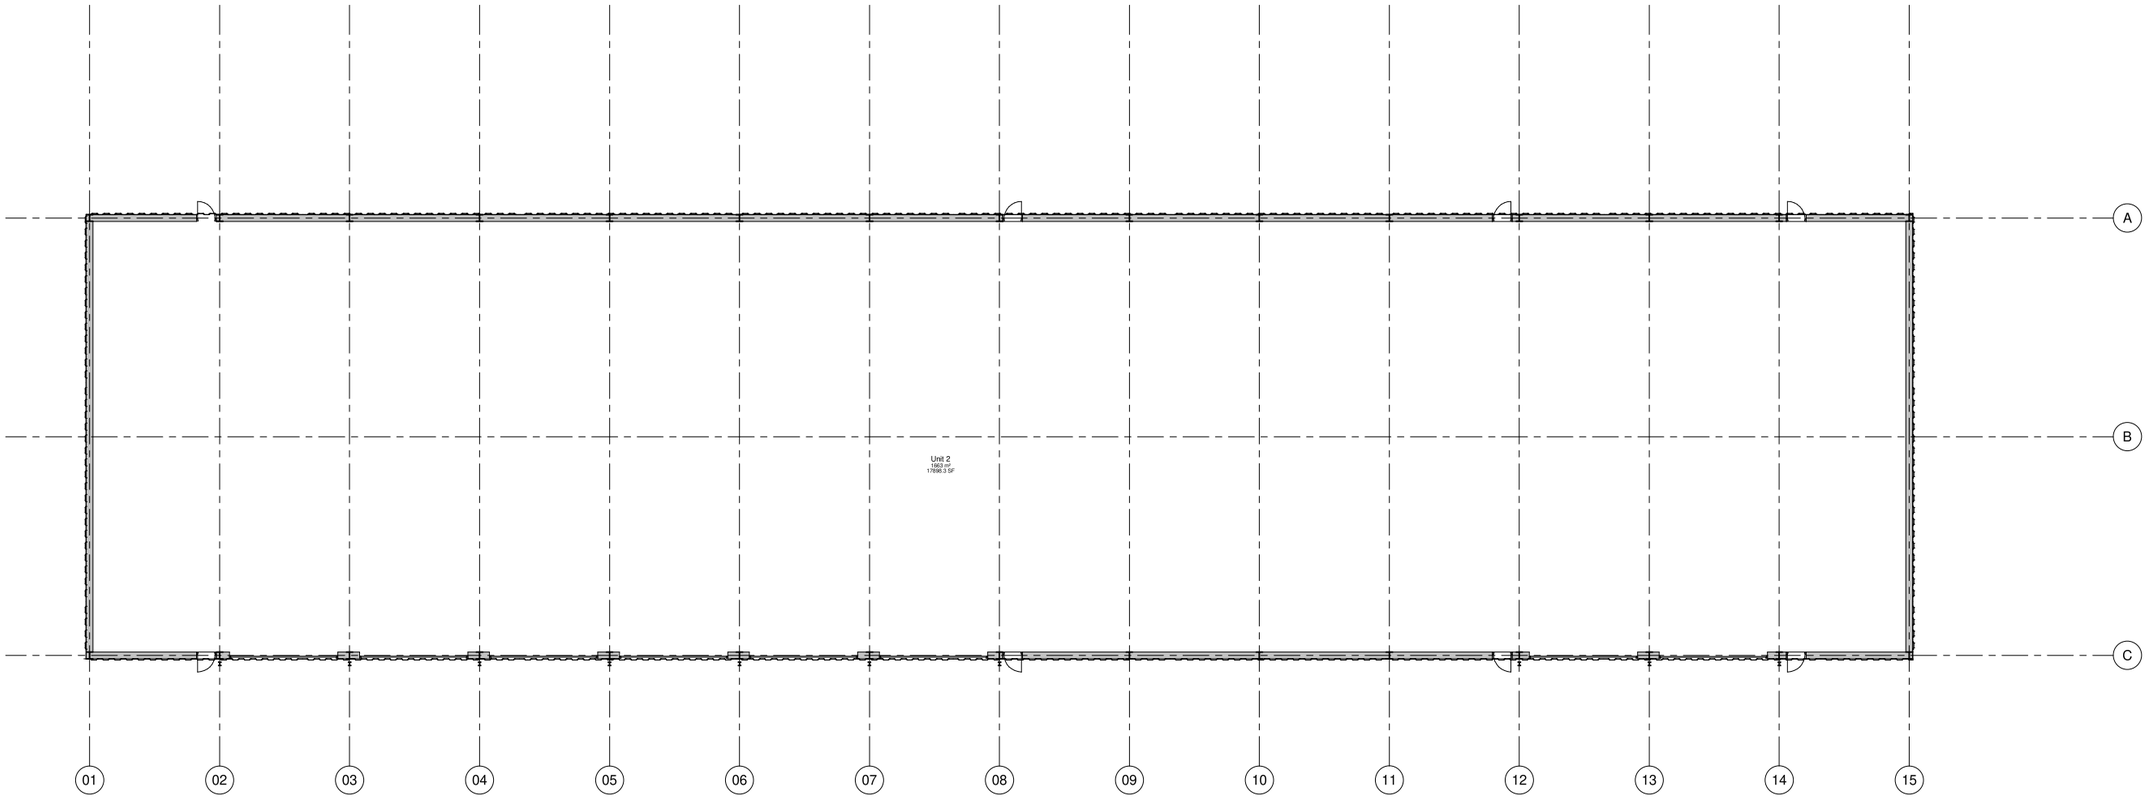

Ground Floor
1 : 100

MaxDesign
Architecture | Planning | Consultancy

Armstrong House, First Ave, Doncaster, DN9 3GA
t: 01302 867509 m: 07734 939 044
e: design@maxdesignconsultancy.co.uk w: maxdesignconsultancy.co.uk

status: PLANNING

client: **Midwest Polychem**

project: **Washway Road, Molbeach**

title: **Unit 2 - 20,000SF - Floor Plans**

scale: **1 : 100** date: **JUL 2021**

project no.:	drawn:	number:	rev:
2167	OG	005	

A0