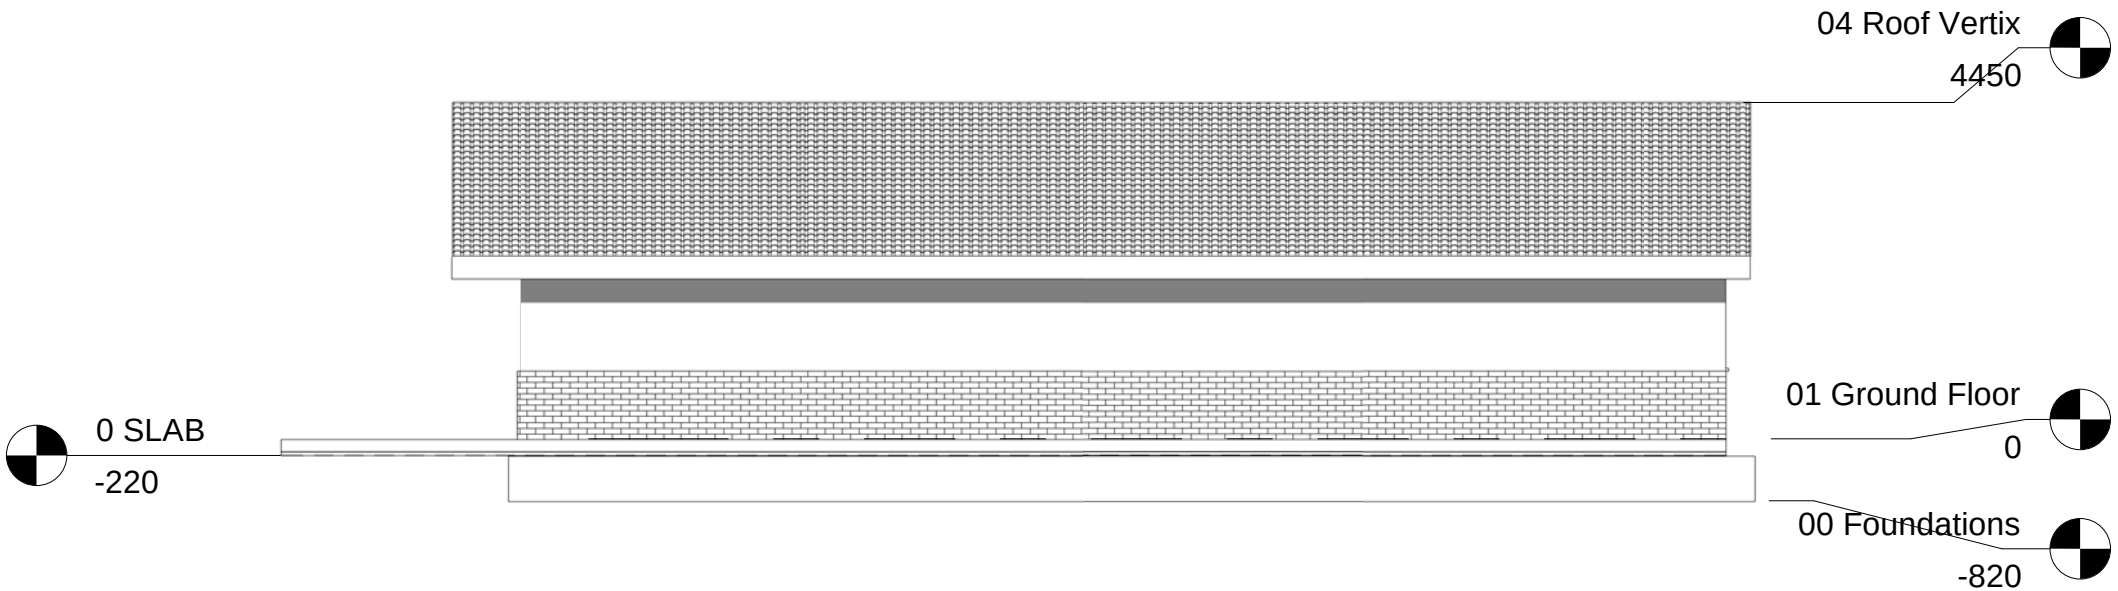


4-EAST

1 : 100

AUTODESK.

info@tempotechnology.com

Code	Status
SUITABILITY DESCRIPTION	PURPOSE OF ISSUE

PROJECT

Double Garage

SHEET

East Elevation

Property Address

91 Battlefields lane South

Date	22/08/2019	Project Number	GRG 08	Scale (@ A4)	1 : 100	REV
Drawn by	Mauro Andreini	DRAWING NUMBER	04			
Checked by	A. Maz				